


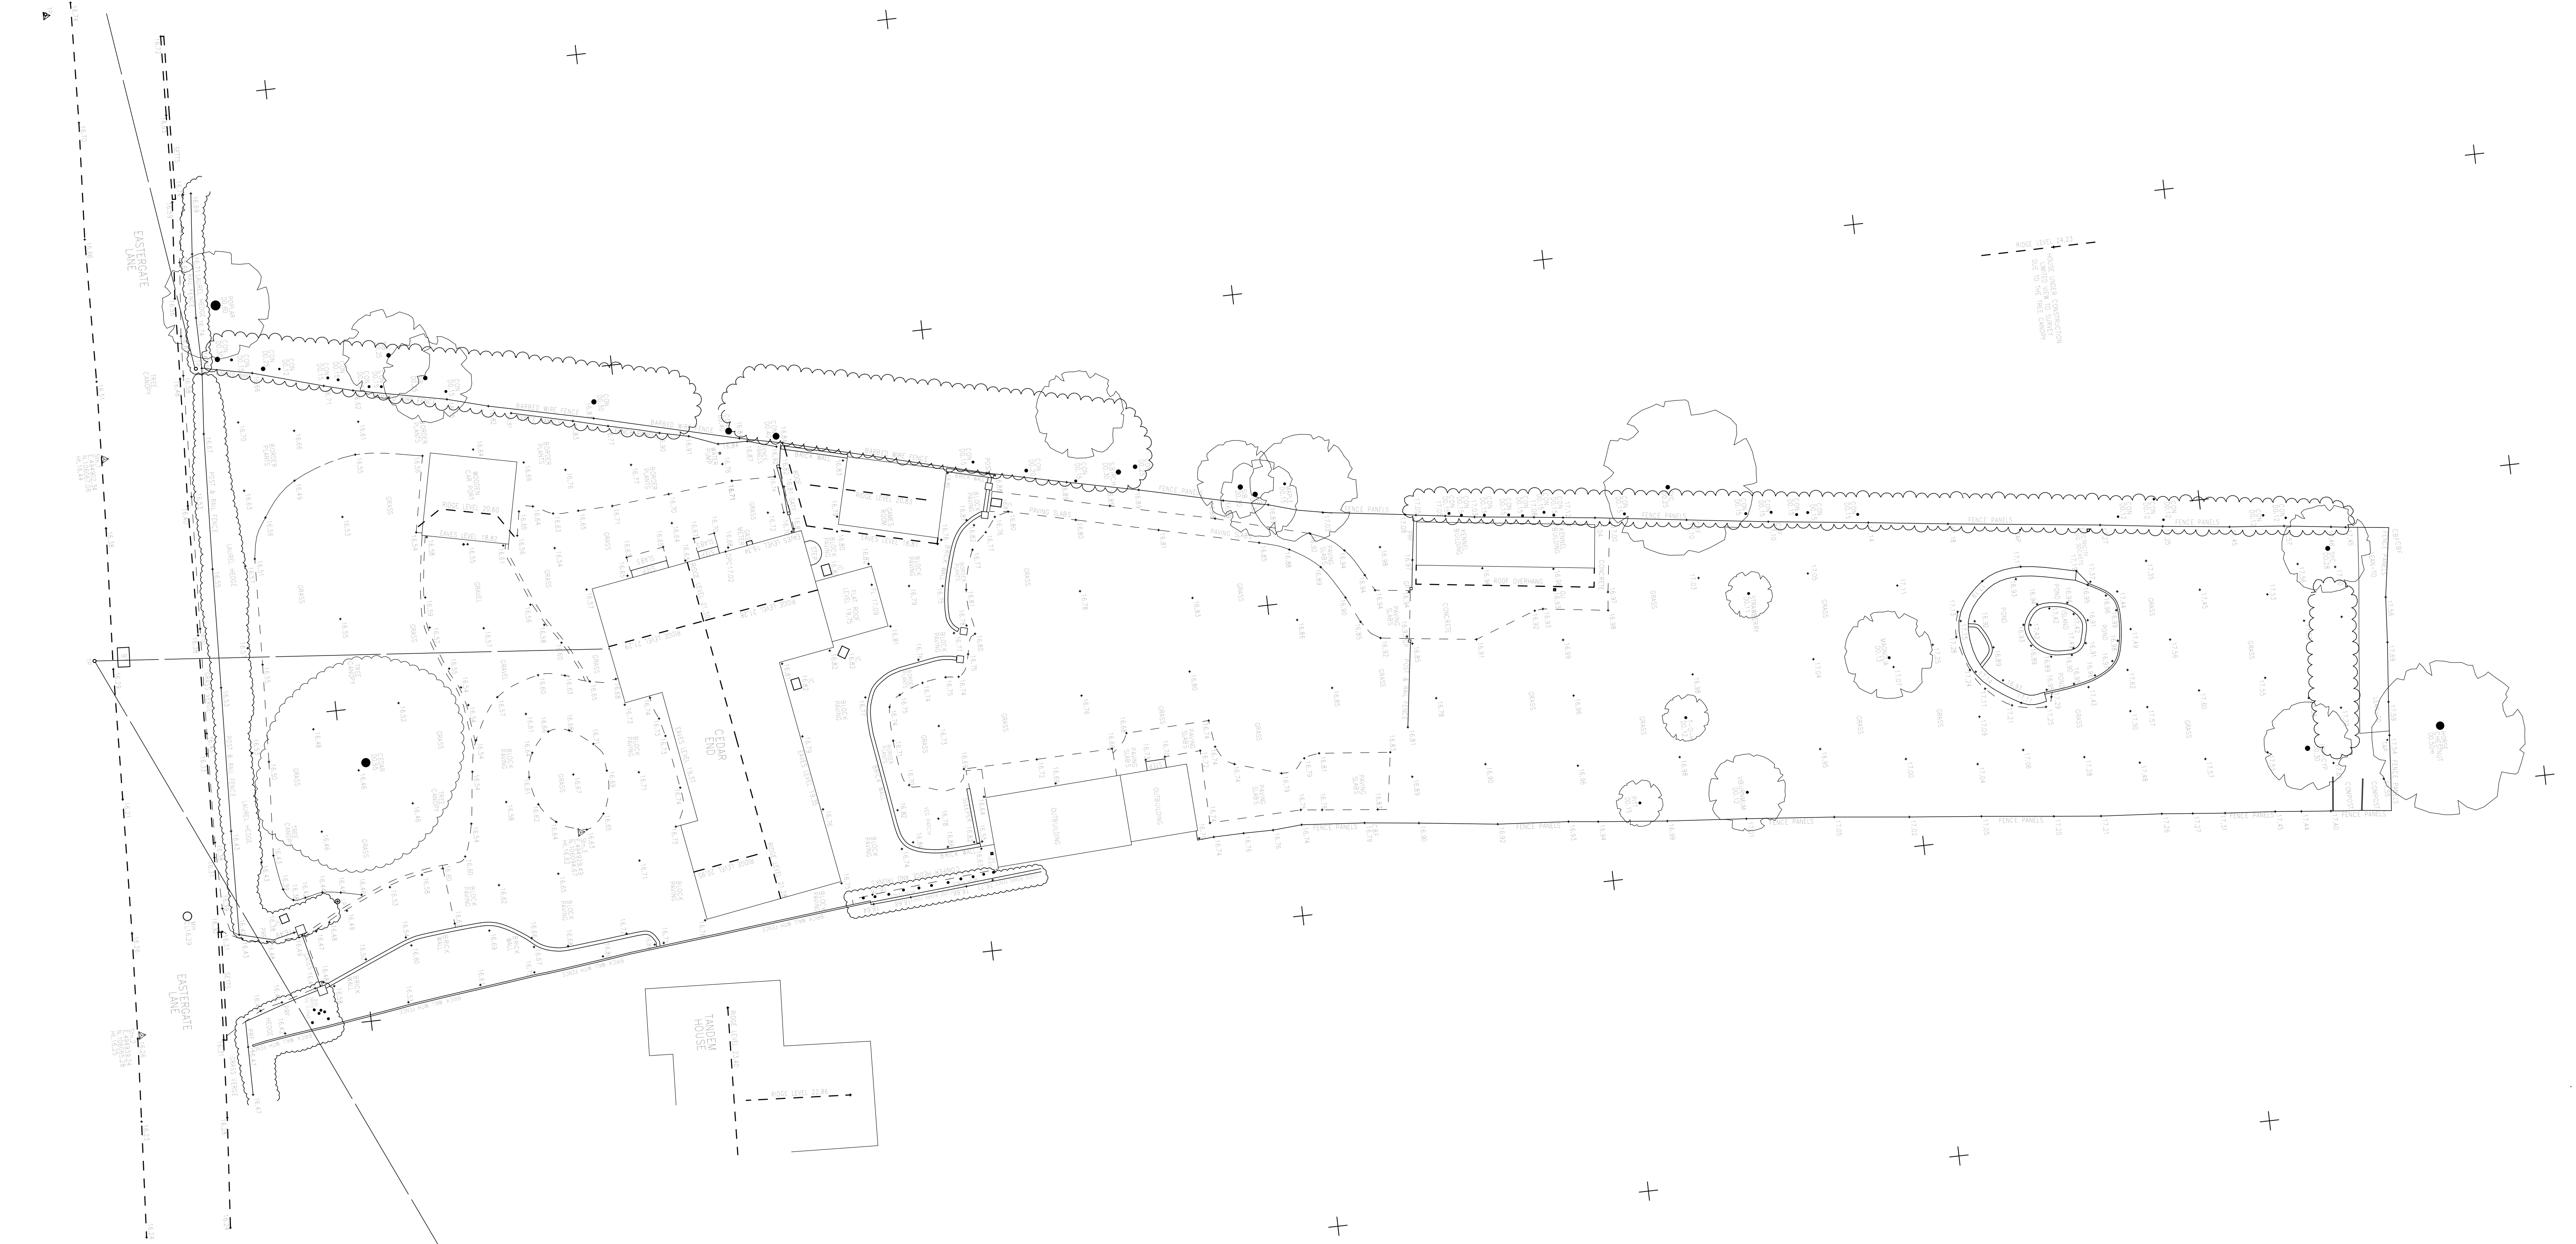


Existing Topographic Site Plan 1:200

Rev	Date	By	Description
P01	26/01/2022	SA	First issue for comment.

www.symmetryarchitecture.co.uk
office@symmetryarch.co.uk
3A Station Approach Broadstone Dorset BH18 8AX
01202 973379

This drawing and its design content is copyright © of Symmetry Architecture Ltd. It shall be used in conjunction with all other associated project information. For use only. All permissions to be checked on the 'R' and 'A' ASK.
Date: 26/01/2022

ARUN DISTRICT COUNCIL BN14 4QZPL

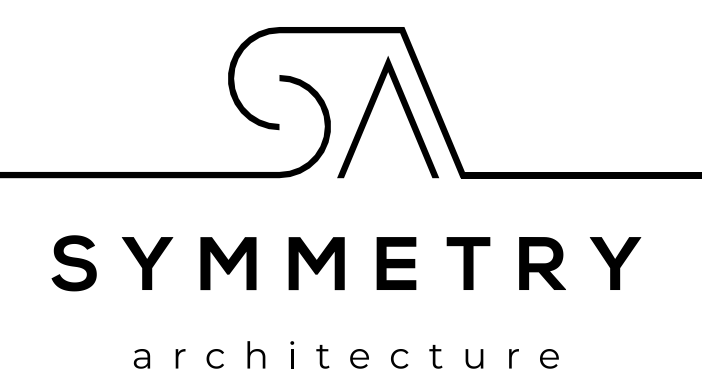

Land r/o Cedar End, Eastergate / Existing Site Plan / 1:200@A1 / 1671-SYM-00-ZZ-DR-A-0202 P01

Date Jan 2022 / Status S4 / For Approval

Blacklane Developments