




FIRST FLOOR

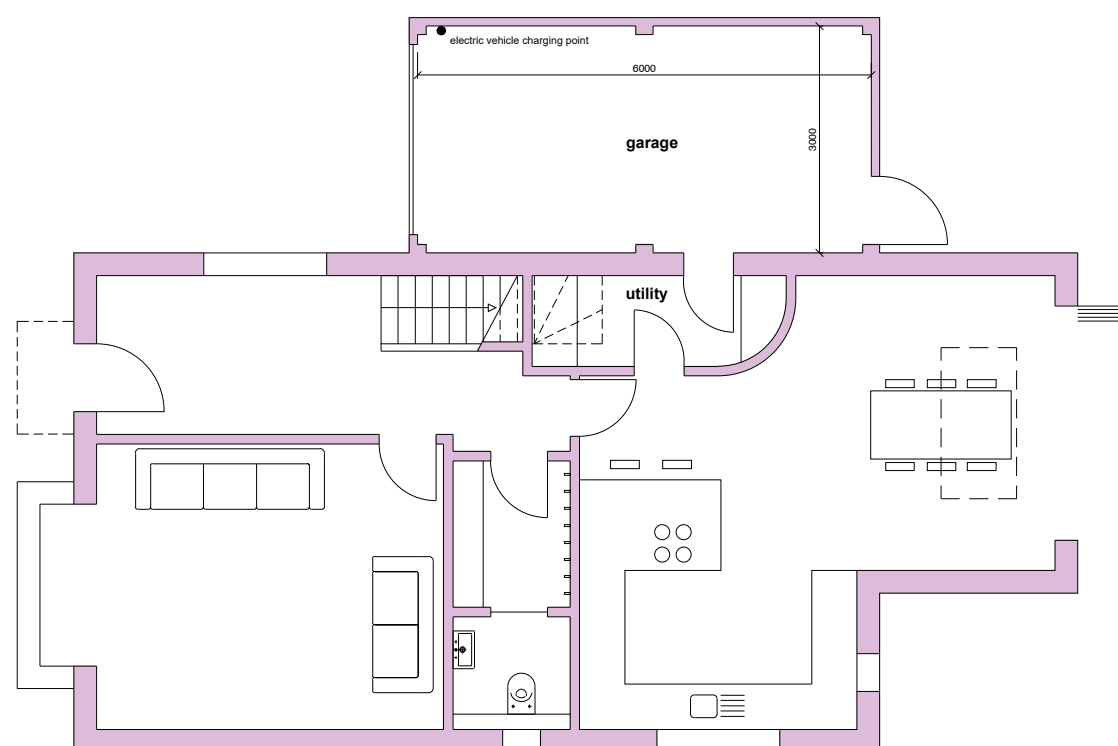

GROUND FLOOR

PLOT 1 (PLOT 2 SIMILAR/HANDED) FLOOR PLANS
SCALE 1:100 @ a3

