



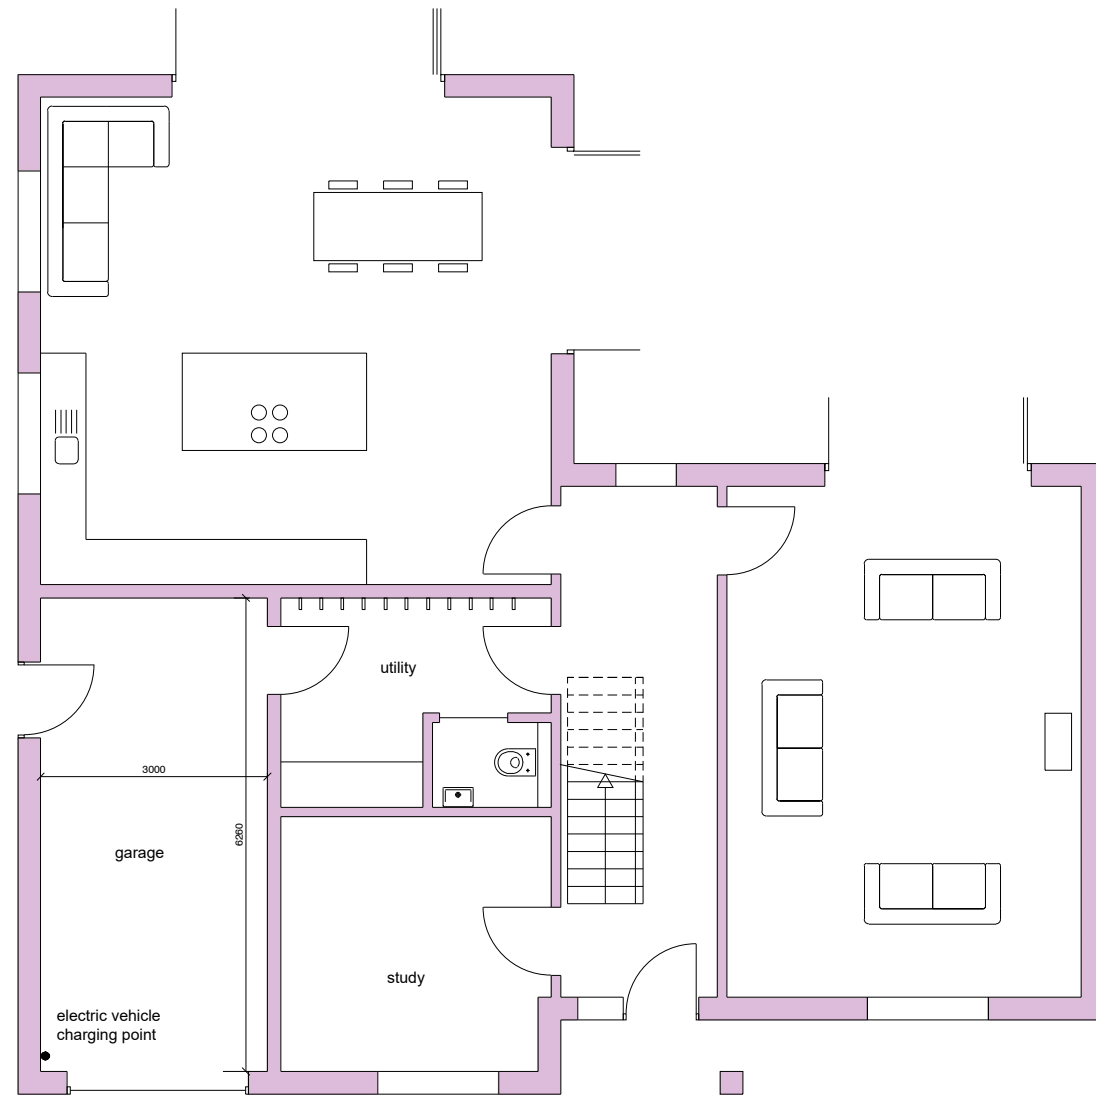

GROUND FLOOR

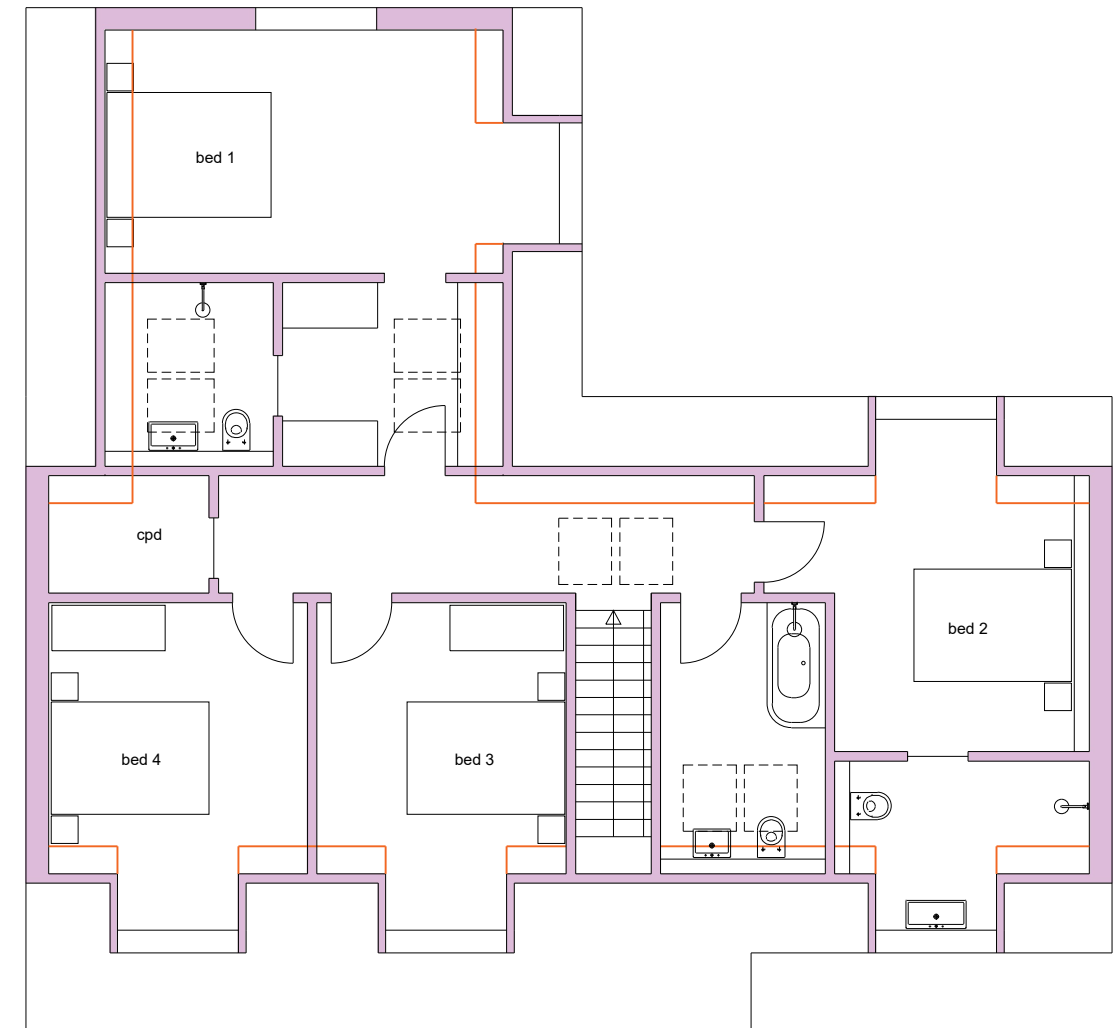

FIRST FLOOR

PLOT 3 FLOOR PLANS
SCALE 1:100 @ a3

