



FRONT ELEVATION (SOUTH)




SIDE ELEVATION (WEST)

Roof - Slate Tile



Upper Walls - Weatherboarding

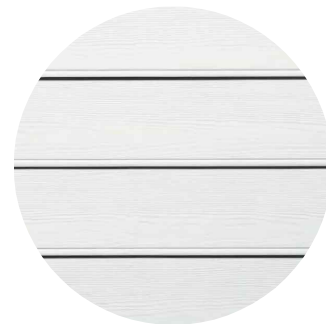

Lower Walls - Render



ALL VELUX ROOF WINDOWS MIN 1.7M
ABOVE FLOOR LEVEL

PLOT 3 ELEVATIONS
SCALE 1:100 @ a3

