


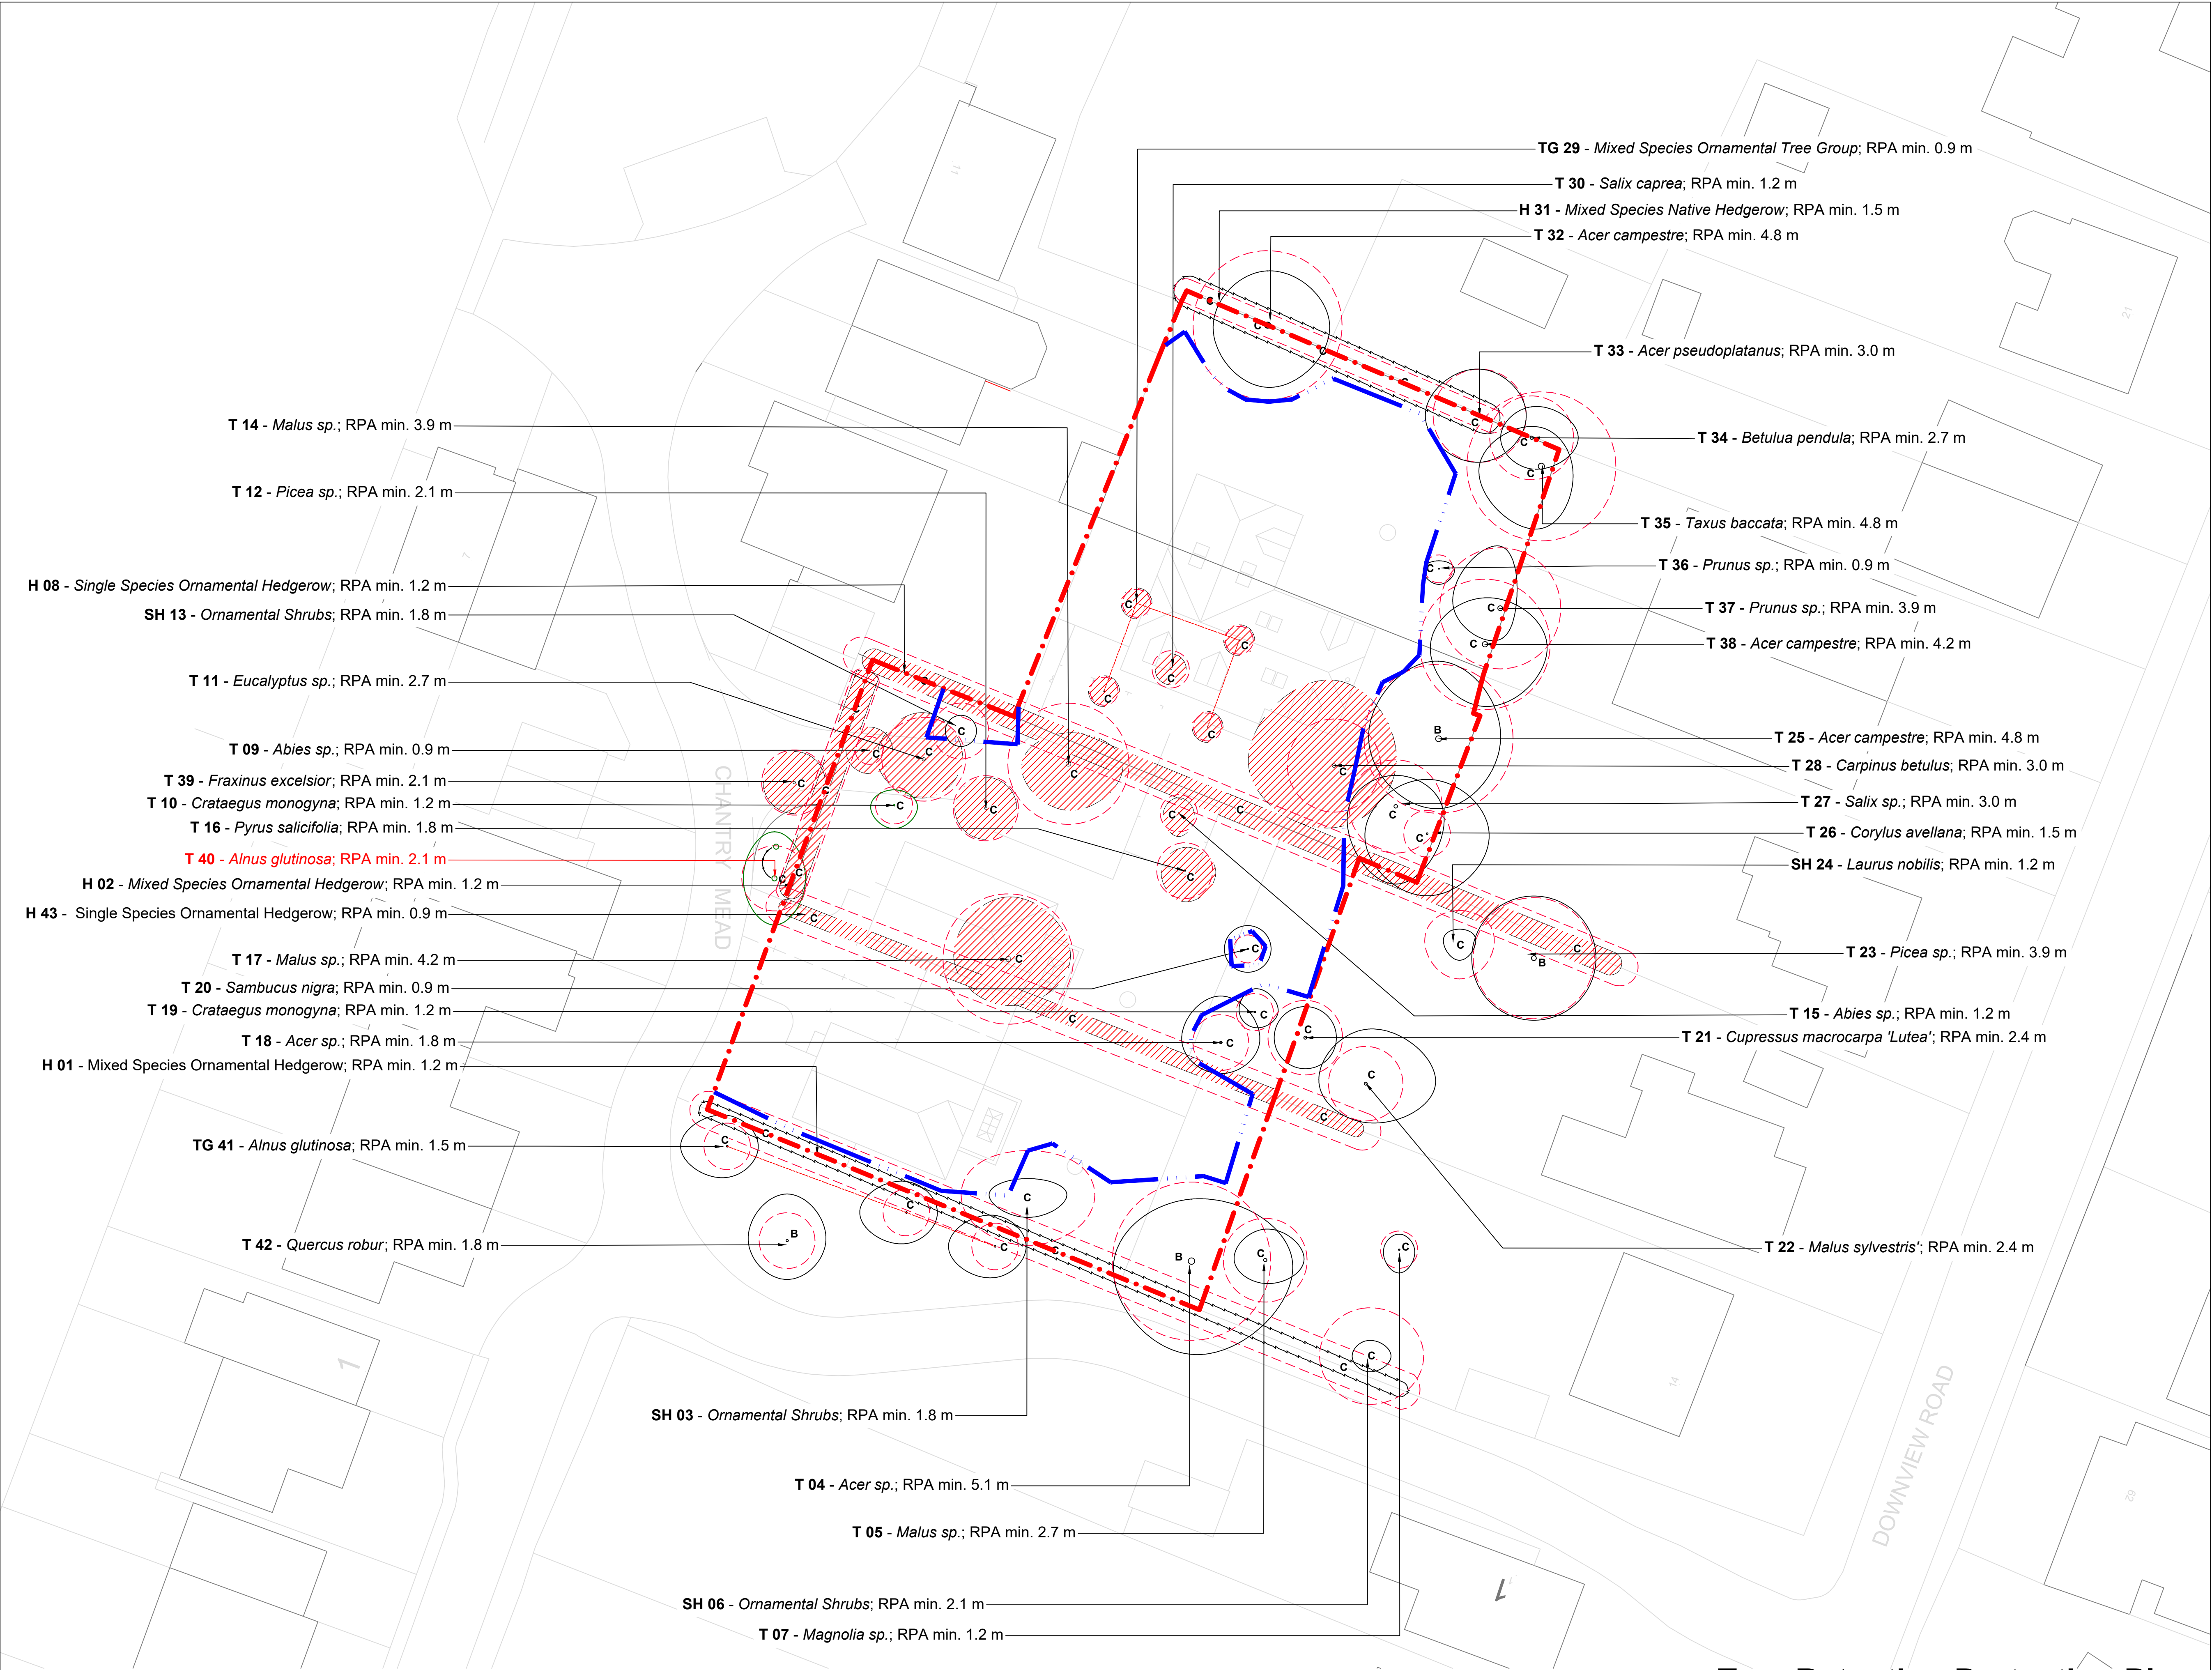

Legend

Site Boundary.

Tree and Shrub Numbers.

Tree Root Protection Areas
Tree Root Protection Areas calculated and specified in accordance with BS 5837:2012 - 'Trees in Relation to Design, Demolition and Construction - Recommendations'.

Retained vegetation
Trees to be retained.

Vegetation Removal
Tree Surgery operations to be in accordance with BS3998:2010 - 'Tree Works - Recommendations'.

Tree Group Line
Trees belonging to the same group.

Tree to be moved
Trees proposed for relocation.

Suggested new location for moved trees

Tree Protection Barrier
All Tree Protection and Tree Protection Barriers to be in accordance with BS 5837:2012 - 'Trees in Relation to Design, Demolition and Construction - Recommendations'.
Tree Protective Barrier to be 2.0 metres height 'Heras' Welded Wire Mesh Fencing secured to a scaffolding framework, set into the existing ground, and positioned to the outside edge of the existing Tree Root Protection Area, or as specified.

- Notes:
1.

Drawing to be read in colour.
2.

For details of existing trees and vegetation refer to: LLD2187-ARB-SCH-001 - Existing Tree Schedule;
3.

For assessment of effects of the proposed development on existing trees refer to LLD2187-ARB-REP-001- Arboricultural Impact Assessment and Method Statement;

PLANNING ISSUE

Rev	Description	Date	Initials
00	Planning Issue	03/02/21	JH

LIZARD

Landscape Design and Ecology

The Old Bank, 34 South Street, Tarring, Worthing, West Sussex, BN14 7LH
T. 01903 216033 E. lizardlandscape@btconnect.com W. lizardlandscapeecology.com

Client Stonehurst Properties Ltd.			
Project Title and Location Land East of Chantry Mead, Barnham			
Drawing Title Tree Retention Protection Plan			
Scale 1:200 @A1	Drawn JH	Approved GS	Date 03/02/21
Drawing No LLD2187-ARB-DWG-001			Revision 00

Tree Retention Protection Plan

Land East of Chantry Mead, Downview Road, Barnham, Bognor Regis

