


TREE PROTECTION PLAN

KEY

- Tree Protection Fence
- Construction Exclusion Zone

| TREE SCHEDULE |               |          |         |
|---------------|---------------|----------|---------|
| No.           | Species       | Diameter | RPA     |
| 1             | Monterey Pine | 1000mm   | 12.000m |
| 2             | Monterey Pine | 760mm    | 9.120m  |
| 3             | Scots Pine    | 600mm    | 7.200m  |
| 2             | Scots Pine    | 570mm    | 6.840m  |
| 3             | Ash           | 270mm    | 3.240m  |

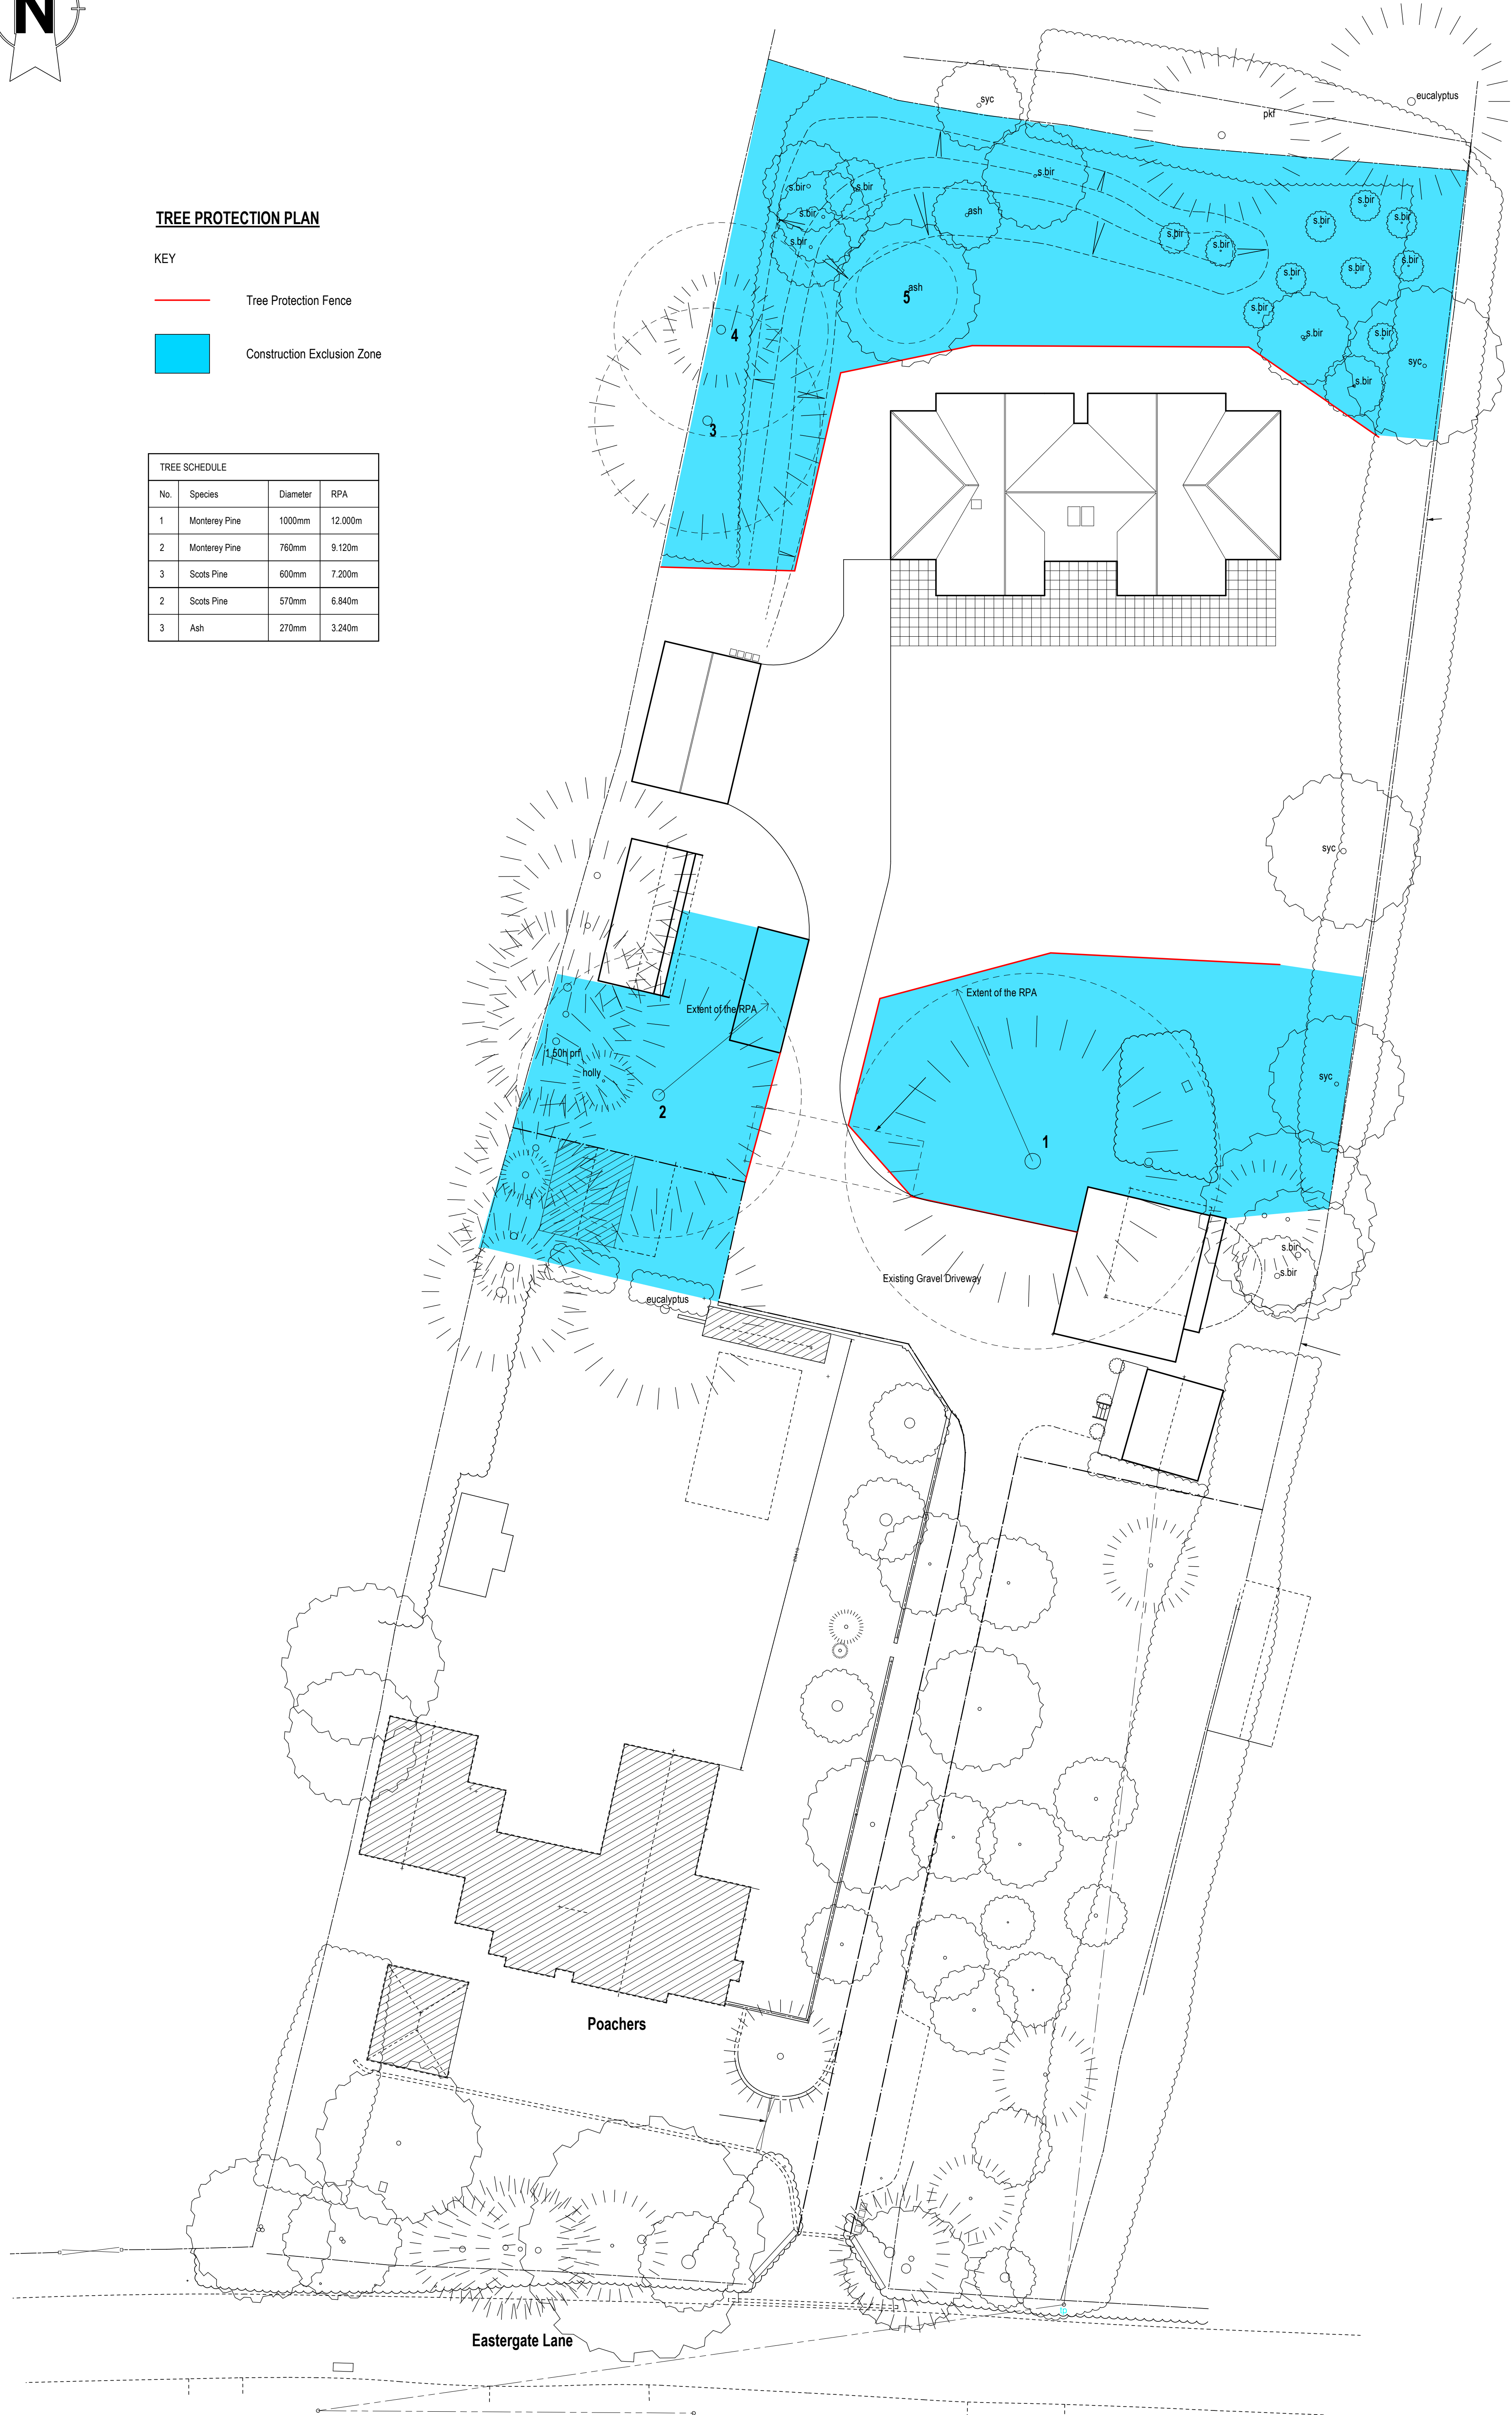

Revisions:

Client:

Mr T Occleshaw

Site Address:

Poachers  
Eastergate Lane  
Chichester  
West Sussex  
PO20 3SJ

Drawing No.:

20-038/TPP1

Scale:

1:200 @ A1



Kingspan Timber Solutions Ltd  
Ellisley Road,  
Great Garsden,  
Beds, SG19 3AR

Tel: 01767 676400  
Fax: 01767 676444  
E-mail: sales@potton.co.uk  
Web: www.potton.co.uk

This document is the copyright of Kingspan Timber Solutions Ltd, and is made available on the express condition that it shall not be used in connection with the erection of any building or the production of any components for such a building unless the building to be erected or the components are supplied by Kingspan Timber Solutions Ltd.

© Kingspan Timber Solutions Ltd.