


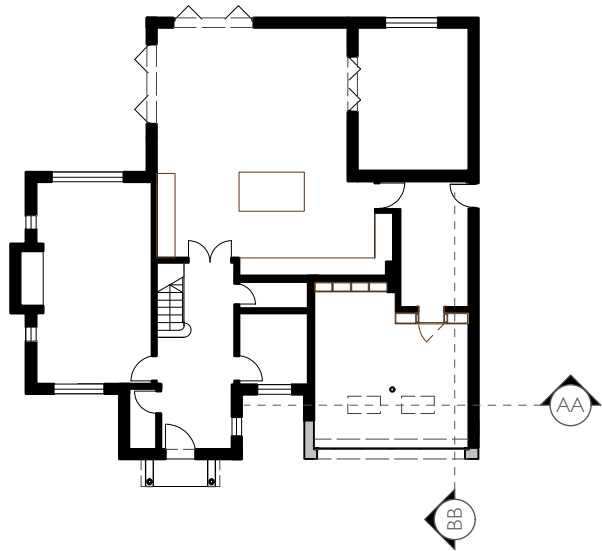


Plan - Section Key



Section AA

Section BB

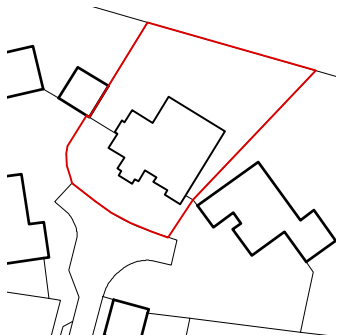

Notes

To be read in conjunction with drawing series:

- 2129-OPDS-EX-100
- 2129-OPDS-EX-101
- 2129-OPDS-EX-200
- 2129-OPDS-EX-300
- 2129-OPDS-00-000
- 2129-OPDS-00-001
- 2129-OPDS-00-100
- 2129-OPDS-00-101
- 2129-OPDS-00-200
- 2129-OPDS-00-300

Key

- Existing
- Proposed

- 01 New pitched roof to garage extension
- 02 Tiles to match existing
- 03 New garage extension
- 04 Brick specification and bond to match existing
- 05 New up-and-over roller single garage door
- 06 Painted metal door, colour to match existing woodwork
- 01 New rainwater pipes & guttering
- 02 To match existing
- 03 New flat roof to extension
- 04 New flat roof, fixed skylights
- 05 Wall abutment detail against existing wall



PLANNING

Stage	Planning
Project	Abercom Walk
Client	Open Design Studio
Drawing No.	2129-OPDS-00-300
Title	Proposed Section
Scale	1:100@A3
Drawn	FA

Rev	00
Description	First issue
Issue Date	11.21

Open Design Studio

Drawings remain copyright of Open (Creative) Ltd and may not be reproduced without written consent or license.