


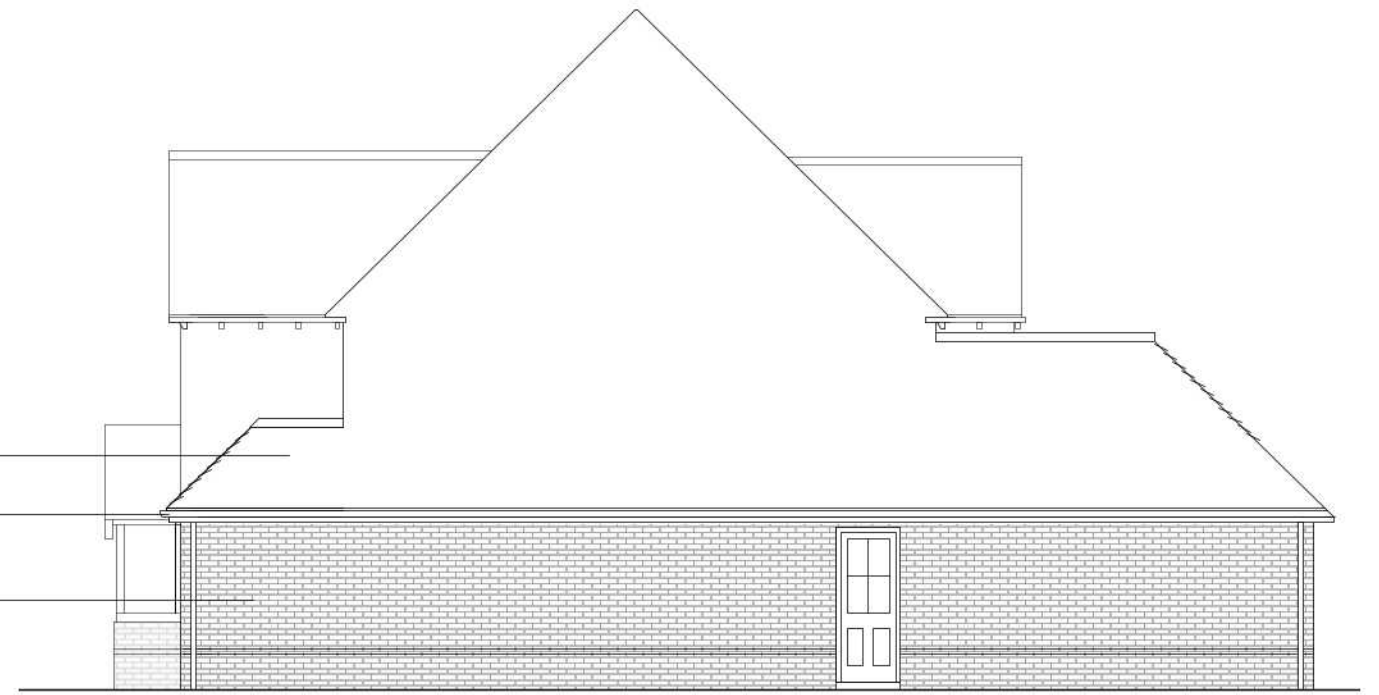

01 South-West Elevation




02 South-East Elevation



03 North-East Elevation



04 North-West Elevation

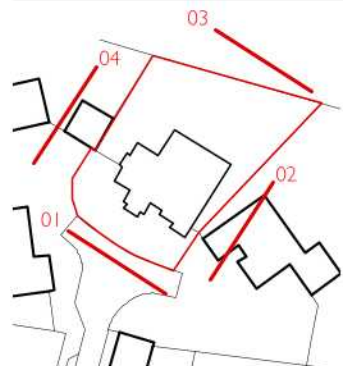

Notes

To be read in conjunction with drawing series:
 2129-OPDS-EX-100
 2129-OPDS-EX-101
 2129-OPDS-EX-200
 2129-OPDS-EX-300
 2129-OPDS-00-000
 2129-OPDS-00-001
 2129-OPDS-00-002
 2129-OPDS-00-100
 2129-OPDS-00-101
 2129-OPDS-00-200
 2129-OPDS-00-300

Key

- 01 New pitched roof to garage extension
- 02 Tiles to match existing
- 03 New garage extension
- 04 Brick specification and bond to match existing
- 05 New up-and-over roller single garage door
- 06 Painted metal door, colour to match existing woodwork
- 07 New rainwater pipes & guttering
- 08 To match existing

0m 1m 2m

PLANNING

Stage	Planning	Rev	00
Project	Abercorn Walk	Description	First issue
Client	Open Design Studio	Issue Date	11.21
Drawing No.	2129-OPDS-00-200		
Title	Proposed Elevations		
Scale	1:100@A3		
Drawn	FA		

Drawings remain copyright of Open (Creative) Ltd and may not be reproduced without written consent or license

Open Design Studio