


CDM 2015 Health & Safety Information


This information relates only to 'Significant Hazards' identified on this drawing and is to be read in conjunction with the Designer's Hazard Register.

Materials Key


1. Red Multi-Stock Brick to match existing context
2. Red Multi-Stock Brick Quoining
3. Mid-Brown Multi-Stock Brick Infill Panel
4. Plain Clay Tile Hanging
5. Decorative Tile Hanging Bands
6. Black Weatherboard
7. Projecting Header Brick Cill
8. Brick Arched Header Detail
9. Contrast Brick Gable Detail
10. Decorative Tile Hanging Gable Detail
11. Lead Cill Flashing
12. Window Reveal Trim to match Weatherboard
13. Plain Clay Roof Tile
14. Reconstituted Slate Roof Tile
15. Exposed Rafter Feet Behind White Fascia
16. Exposed Rafter Feet
17. Plain White Bargeboard
18. Brick Chimney for Stove Flue
19. GRP Chimney with Brick Slips
20. Tiled Porch Canopy
21. Timber Posts and Brick Plinth
22. White Casement Windows
23. Black Rainwater Goods
24. Half Round Clay Ridge and Hip Tile

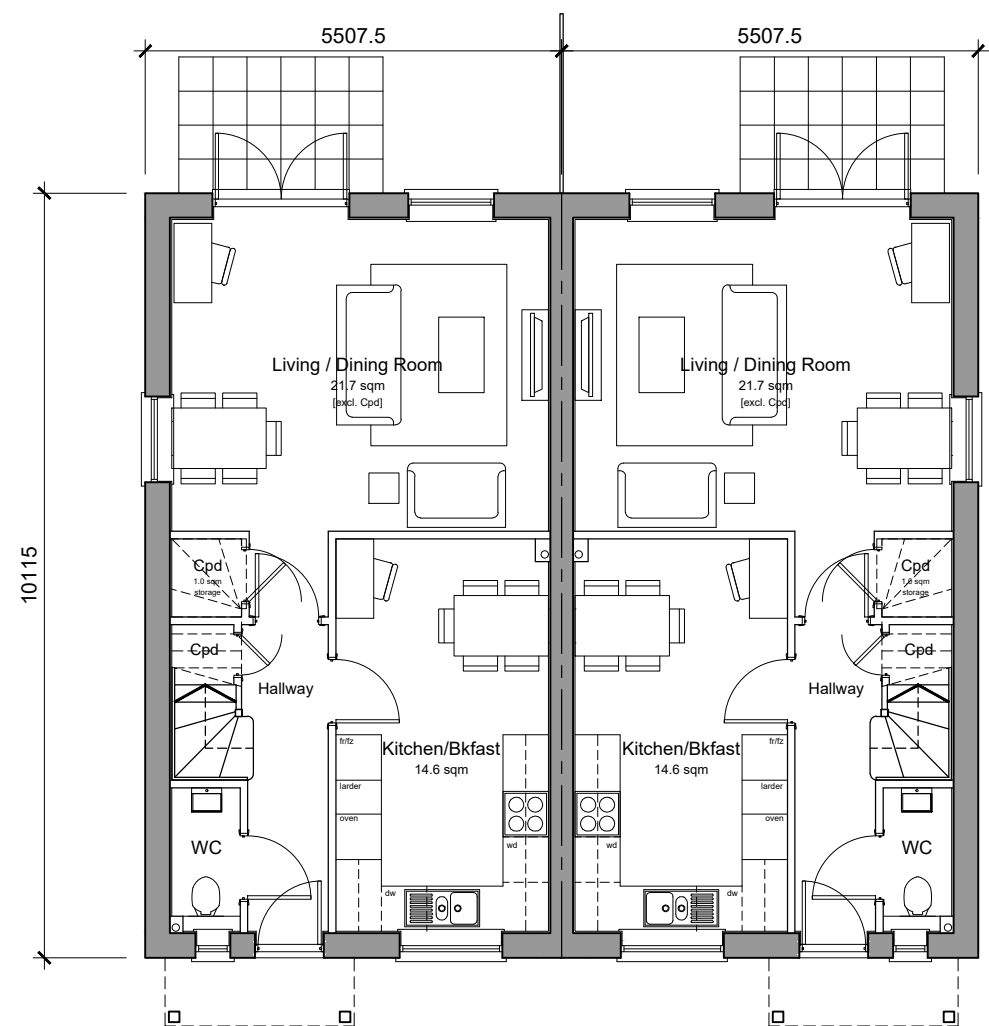

Ground Floor Plan  
Type G Plot A41 Private  
3-Bedroom 5-Person House  
93.8 sqm / 1010 sqft GFA (excludes)  
2.68sqm storage provided where shown (2.5sqm required)

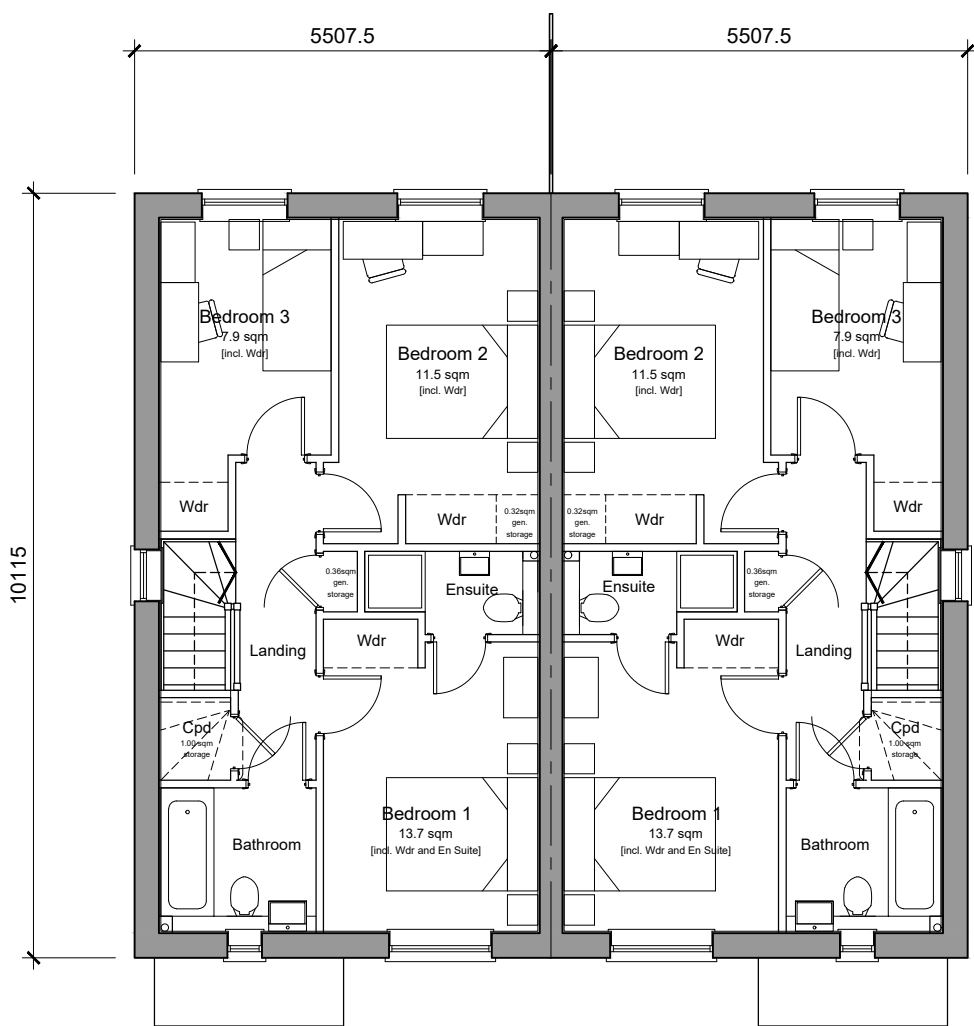

First Floor Plan

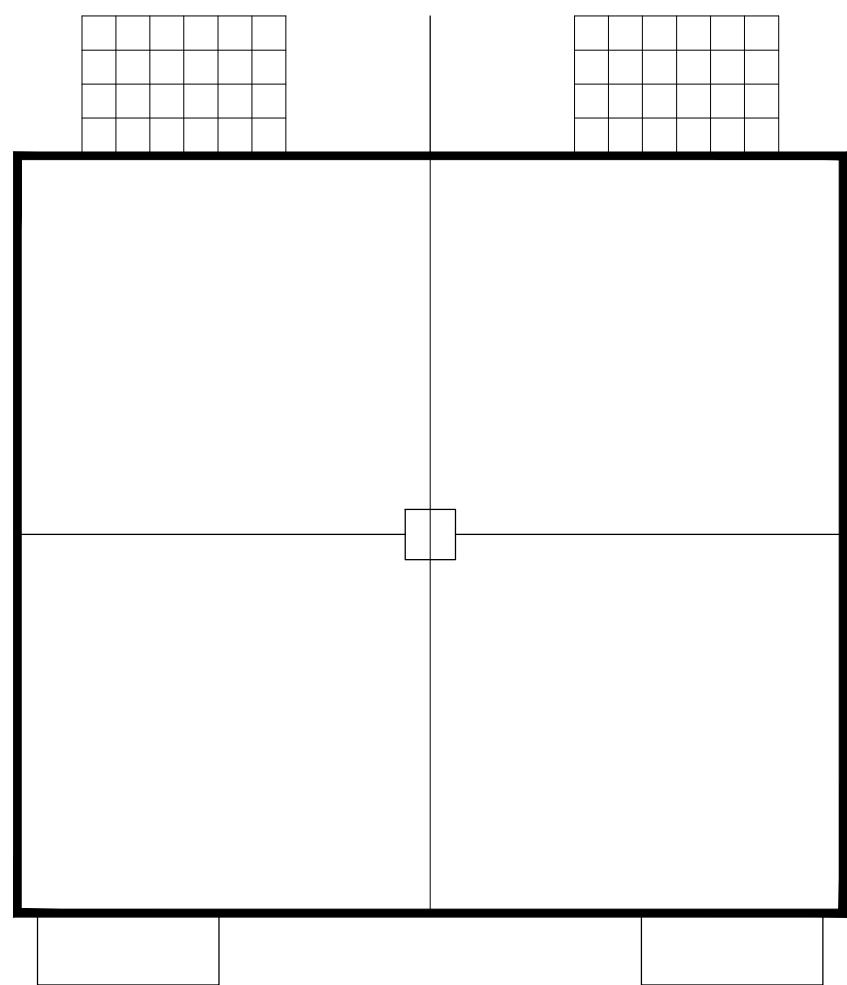

Roof Plan

| Rev | Date | Revision Details | Dr | Ch |
|-----|------|------------------|----|----|
|-----|------|------------------|----|----|



**London:** 76 Great Suffolk Street  
London, SE1 0BL  
T 0207 928 2773 E london@ecearchitecture.com

**Sussex:** Brooklyn Chambers, 11 Goring Road  
Worthing, West Sussex, BN12 4AP  
T 01903 248777 E sussex@ecearchitecture.com

**Bristol:** Westworks, Colston Tower  
Colston Street, Bristol, BS1 4XE  
T 0117 214 1101 E bristol@ecewestworks.com

**ECE Architecture**  
www.ecearchitecture.com

Client's Name

Landacre

Job Title  
Warwick Nursery, Barnham Road,  
Eastergate, PO20 3RT

Drawing Title  
Housetype GG

Scale  
1:100 @ A1 / 1:200 @ A3

|       |         |          |
|-------|---------|----------|
| Drawn | Checked | Date     |
| JW    | SLG     | 10.09.20 |

|        |            |     |
|--------|------------|-----|
| Job No | Drawing No | Rev |
| 6710   | PL-31      |     |

Status

APPROVAL