





Materials Key

1. Red Multi-Stock Brick to match existing context
2. Red Multi-Stock Brick Quoining
3. Mid-Brown Multi-Stock Brick Infill Panel
4. Plain Clay Tile Hanging
5. Decorative Tile Hanging Bands
6. Black Weatherboard
7. Projecting Header Brick Cill
8. Brick Arched Header Detail
9. Contrast Brick Gable Detail
10. Decorative Tile Hanging Gable Detail
11. Lead Cill Flashing
12. Window Reveal Trim to match Weatherboard
13. Plain Clay Roof Tile
14. Reconstituted Slate Roof Tile
15. Exposed Rafter Feet Behind White Fascia
16. Exposed Rafter Feet
17. Plain White Bargeboard
18. Brick Chimney for Stove Flue
19. GRP Chimney with Brick Slips
20. Tiled Porch Canopy
21. Timber Posts and Brick Plinth
22. White Casement Windows
23. Black Rainwater Goods
24. Half Round Clay Ridge and Hip Tile

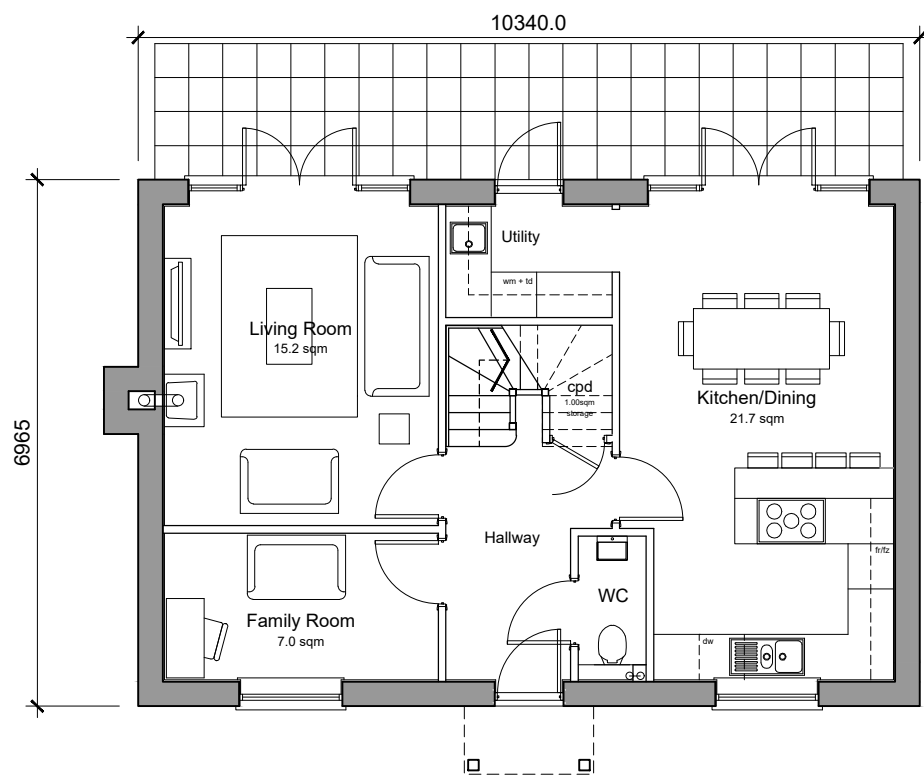


Ground Floor Plan

Type L Plots A24, A25, A40 Private
4-Bedroom 6-Person House
120.8 sqm / 1300 sqft GIA (to include) 122 sqm / 1318 sqft GBA (with bay included)
3.00sqm storage provided where shown (3.00sqm required)

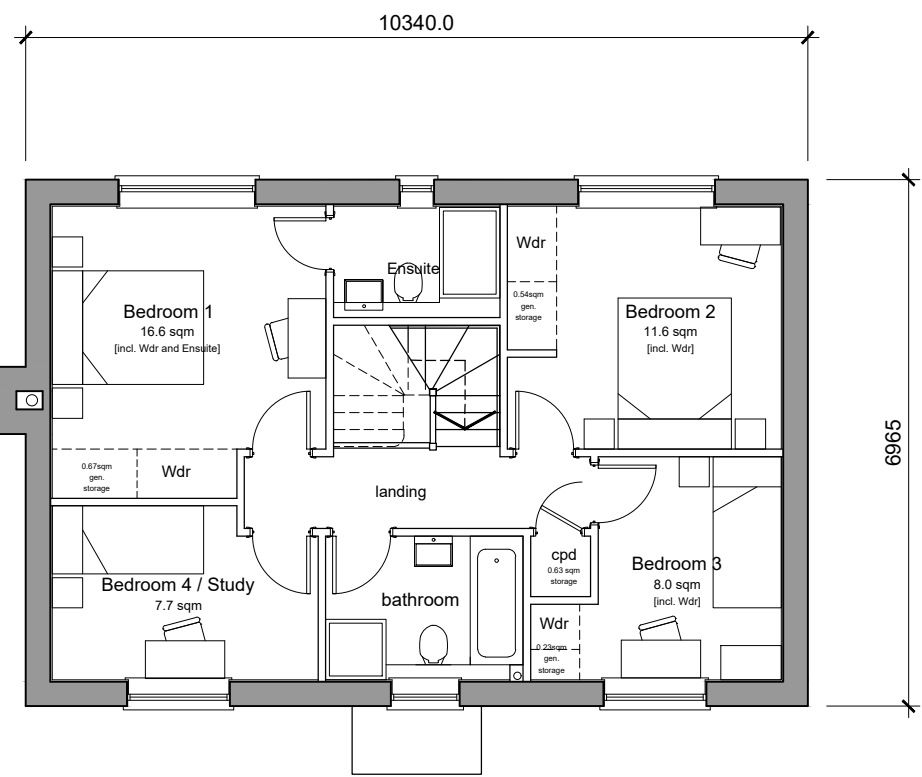

First Floor Plan

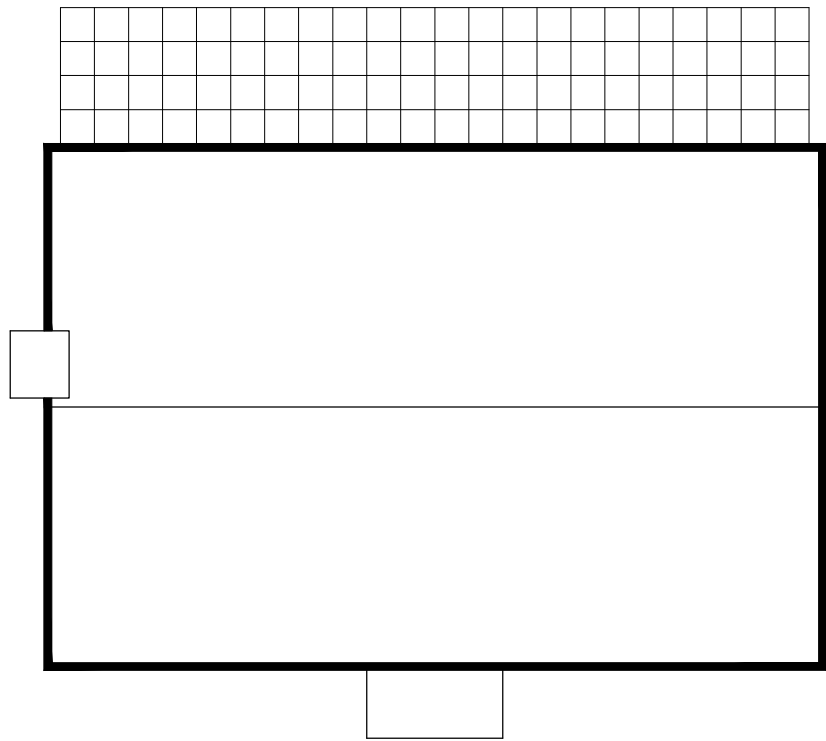

Roof Plan

Rev	Date	Revision Details	Dr	Ch
-----	------	------------------	----	----

ECE Architecture
www.ecearchitecture.com

London: 76 Great Suffolk Street
London, SE1 0BL
T 0207 928 2773 E london@ecearchitecture.com

Sussex: Brooklyn Chambers, 11 Goring Road
Worthing, West Sussex, BN12 4AP
T 01903 248777 E sussex@ecearchitecture.com

Bristol: Westworks, Colston Tower
Colston Street, Bristol, BS1 4XE
T 0117 214 1101 E bristol@ecewestworks.com

Client's Name
Landacre

Job Title
**Warwick Nursery, Barnham Road,
Eastergate, PO20 3RT**

Drawing Title
Housetype L

Scale
1:100 @ A1 / 1:200 @ A3

Drawn
JW

Checked
SLG

Date
10.09.20

Job No
6710

Drawing No
PL-36

Rev

Status
APPROVAL