


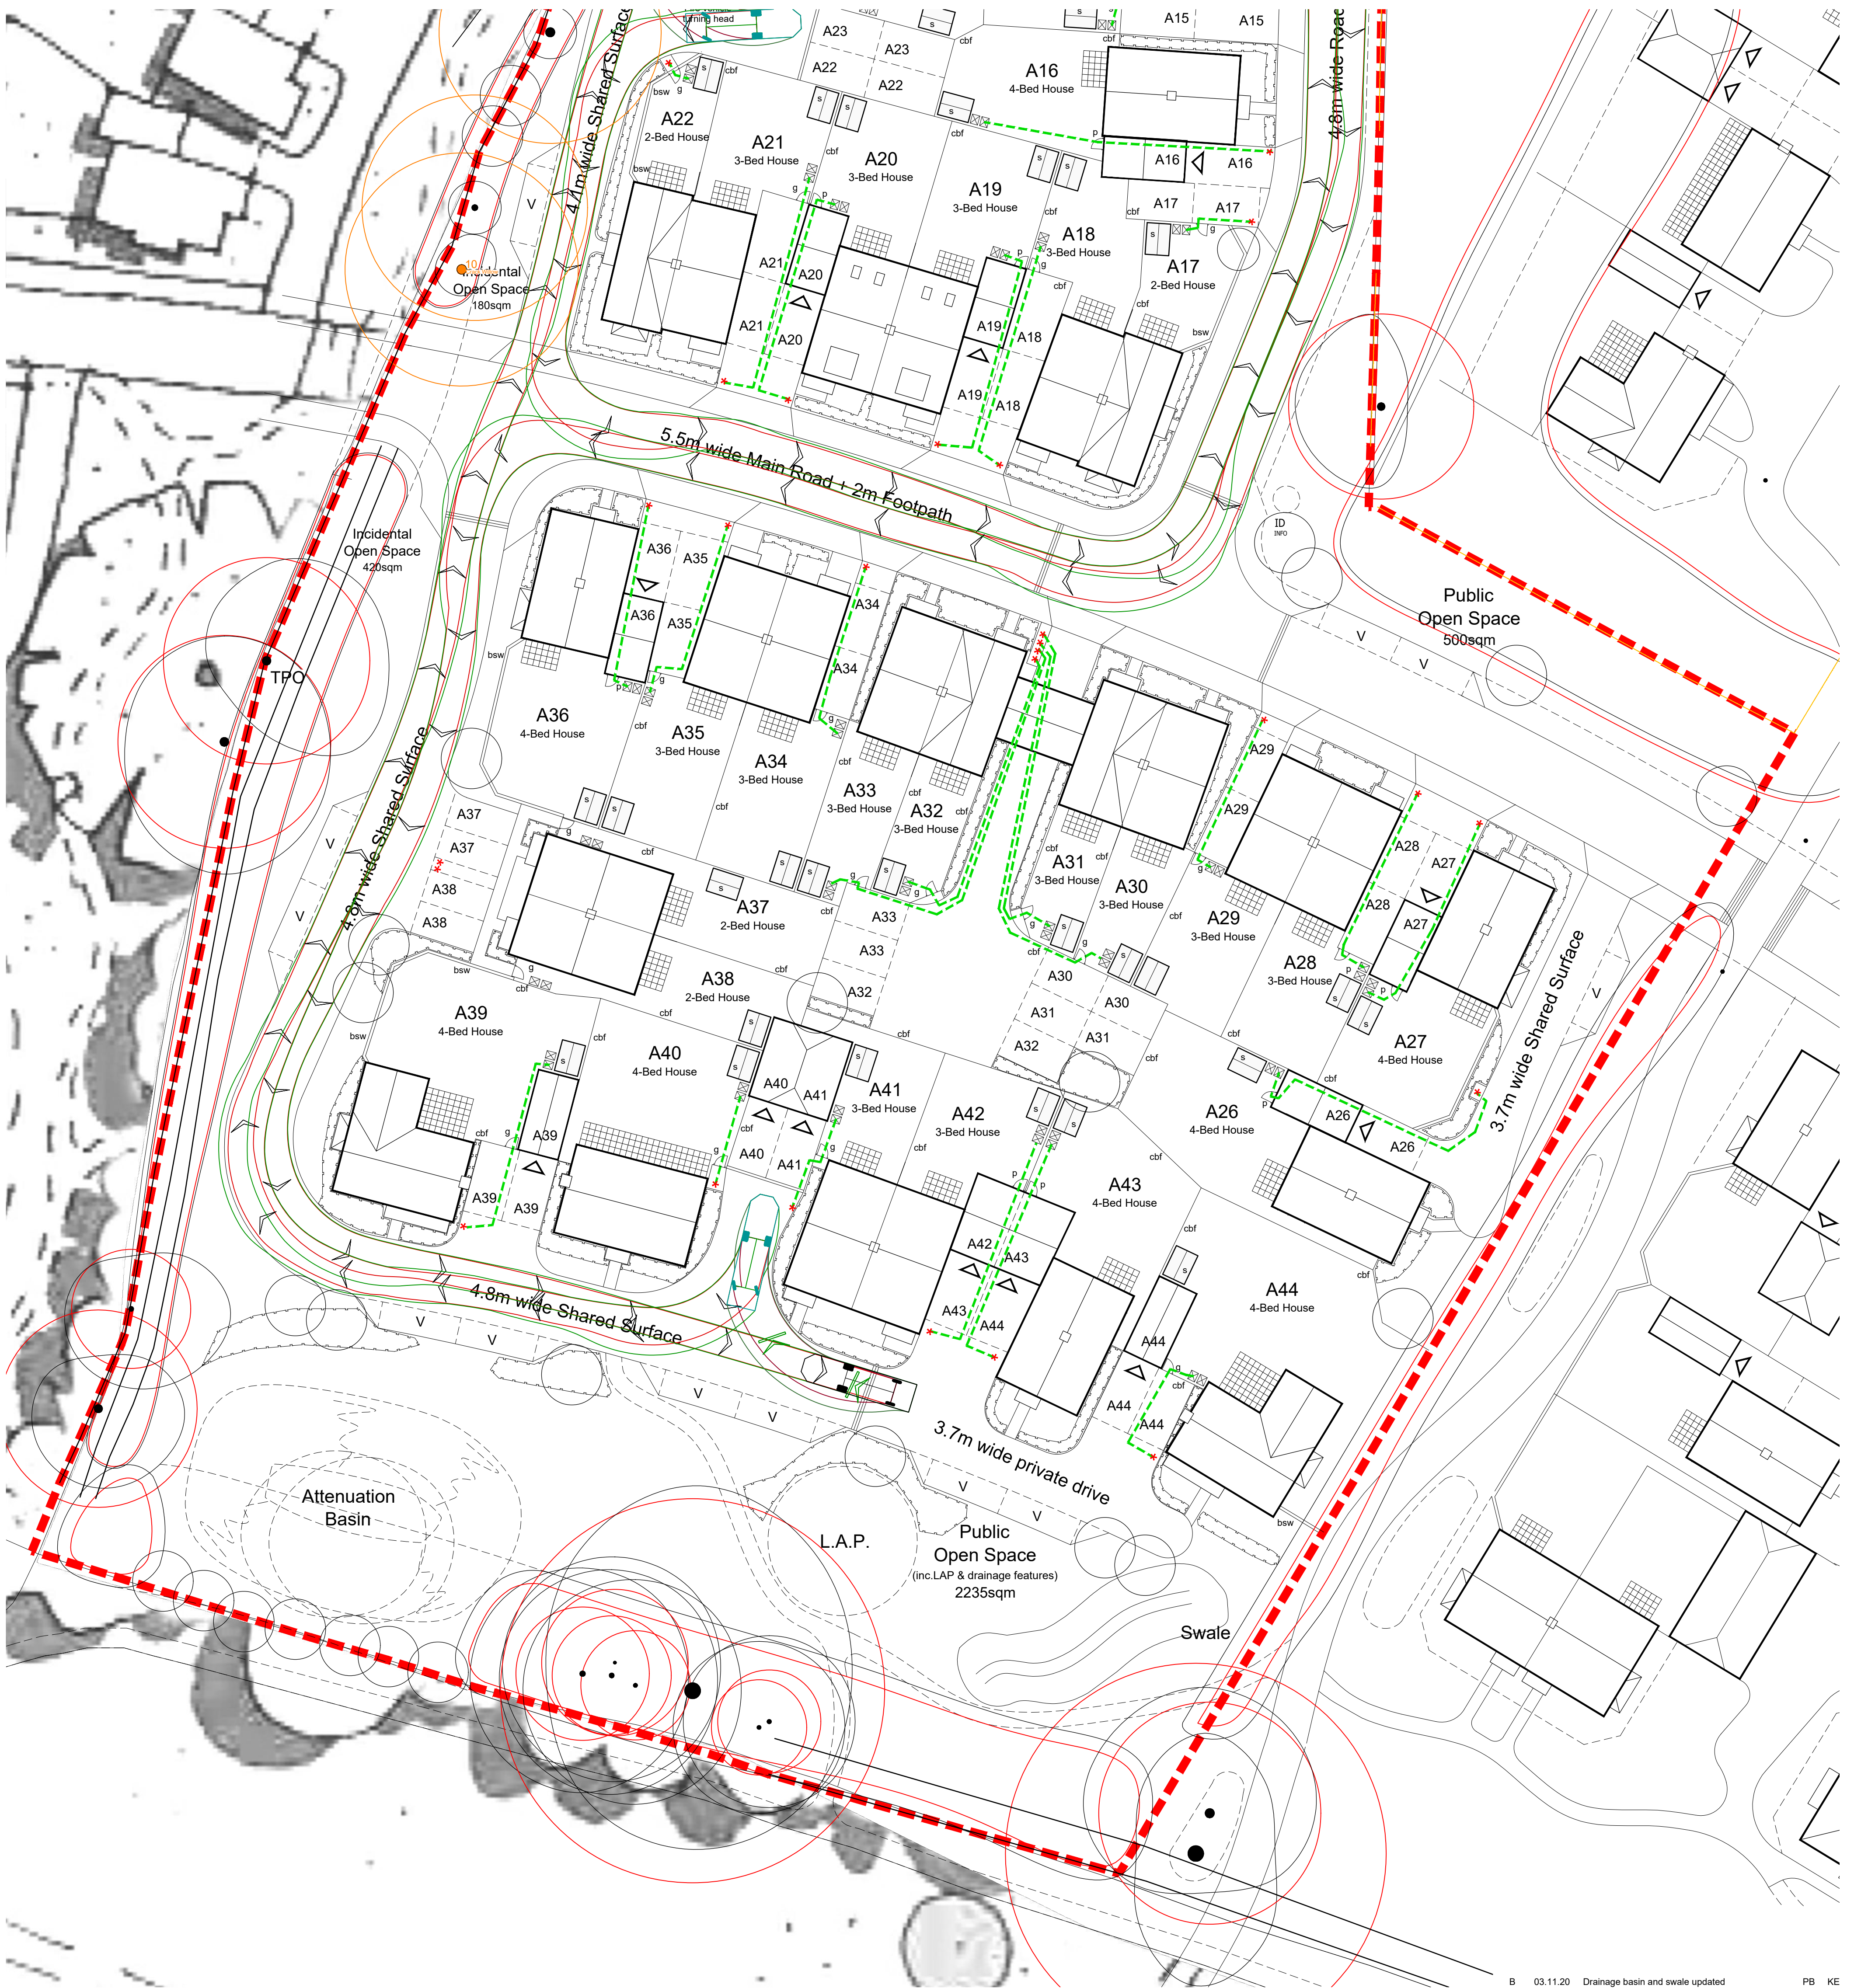

B	03.11.20	Drainage basin and swale updated	PB	KE
A	10.09.20	Updated for submission	JW	SLG
Rev	Date	Revision Details	Dr	Ch



London: 76 Great Suffolk Street
London, SE1 0BL
T 0207 928 2773 E london@ecearchitecture.com

Sussex: Brooklyn Chambers, 11 Goring Road
Worthing, West Sussex, BN12 4AP
T 01903 248777 E sussex@ecearchitecture.com

Bristol: Westworks, St. Nicholas House
31-34 High Street, Bristol, BS1 2AW
T 0117 315 8557 E bristol@eceworks.com


ECE Architecture
www.ecearchitecture.com

Client's Name
Landacre (Eastergate) Ltd.

Job Title
Warwick Nursery, Barnham Road,
Eastergate, PO20 3RT

Drawing Title
Detailed Site Layout 2

Scale
1:500 @ A1 / 1:1000 @ A3

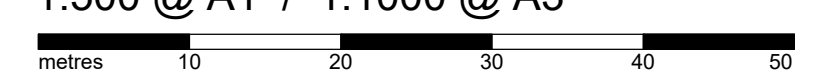

Drawn	Checked	Date
SLG	KE	28.08.20

Job No	Drawing No	Rev
6710	PL-007	B

Status

APPROVAL

CAD Plot date: 9/11/2020 - 13:59:47

10-site.dwg

KEY

- | | |
|---|------------------------------------|
|  | Secure Cycle Stores |
|  | 1.8m high gate to rear garden |
|  | Personnel door into carport |
|  | Location for refuse / wheeley bins |
|  | Residents refuse dragging distance |
|  | Individual bin collection area |
|  | 1.8m high close-boarded fence |
|  | 1.8m high brick wall |

