



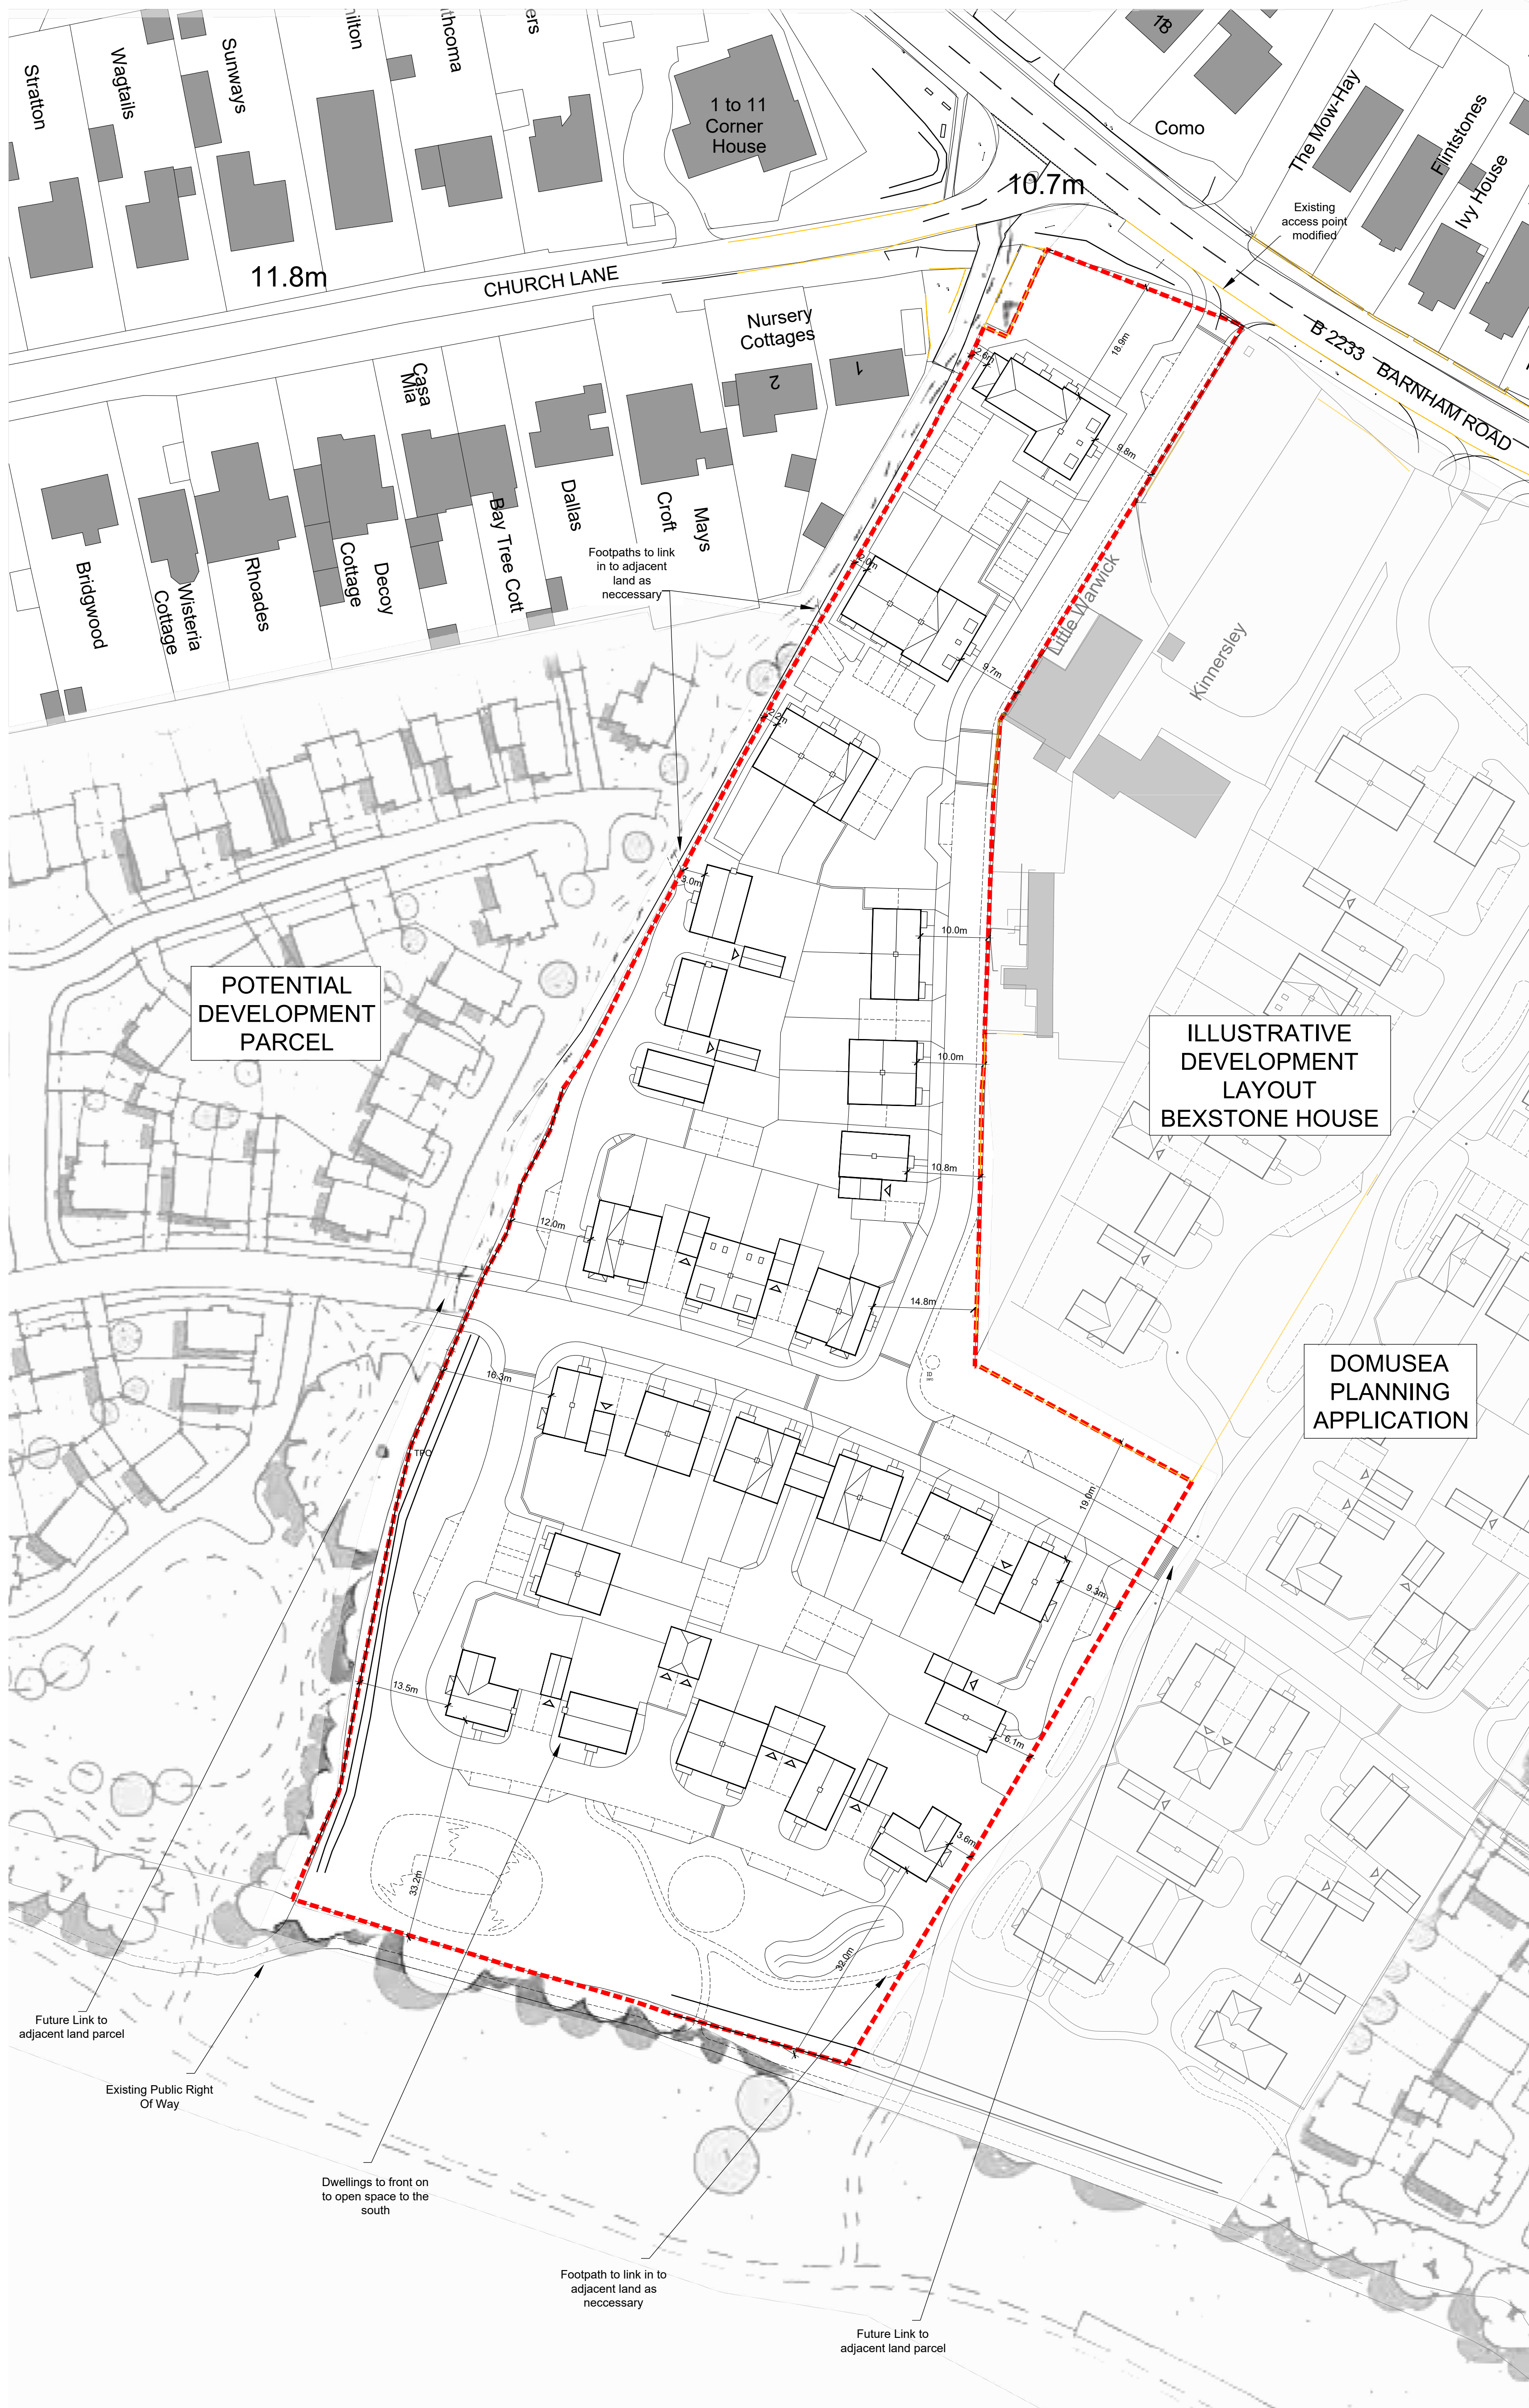

B	03.11.20	Drainage basin and swale updated	PB	KE
A	10.09.20	Updated for submission	JW	SLG
Rev	Date	Revision Details	Dr	Ch

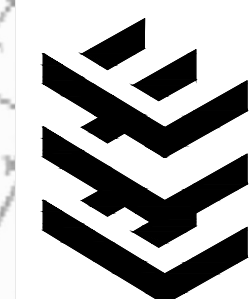

London: 76 Great Suffolk Street
London, SE1 0BL
T 0207 928 2773 E london@ecearchitecture.com

Sussex: Brooklyn Chambers, 11 Goring Road
Worthing, West Sussex, BN12 4AP
T 01903 248777 E sussex@ecearchitecture.com

Bristol: Westworks, St. Nicholas House
31-34 High Street, Bristol, BS1 2AW
T 0117 315 8557 E bristol@ecwestworks.com


ECE Architecture
www.ecearchitecture.com

Client's Name
Landacre (Eastergate) Ltd.

Job Title
Warwick Nursery, Barnham Road,
Eastergate, PO20 3RT

Drawing Title
Block Plan

Scale
1:500 @ A1 / 1:1000 @ A3

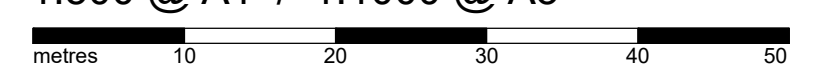

Drawn	Checked	Date
AK	KE	04.09.20

Job No	Drawing No	Rev
6710	PL-008	B

Status

APPROVAL