


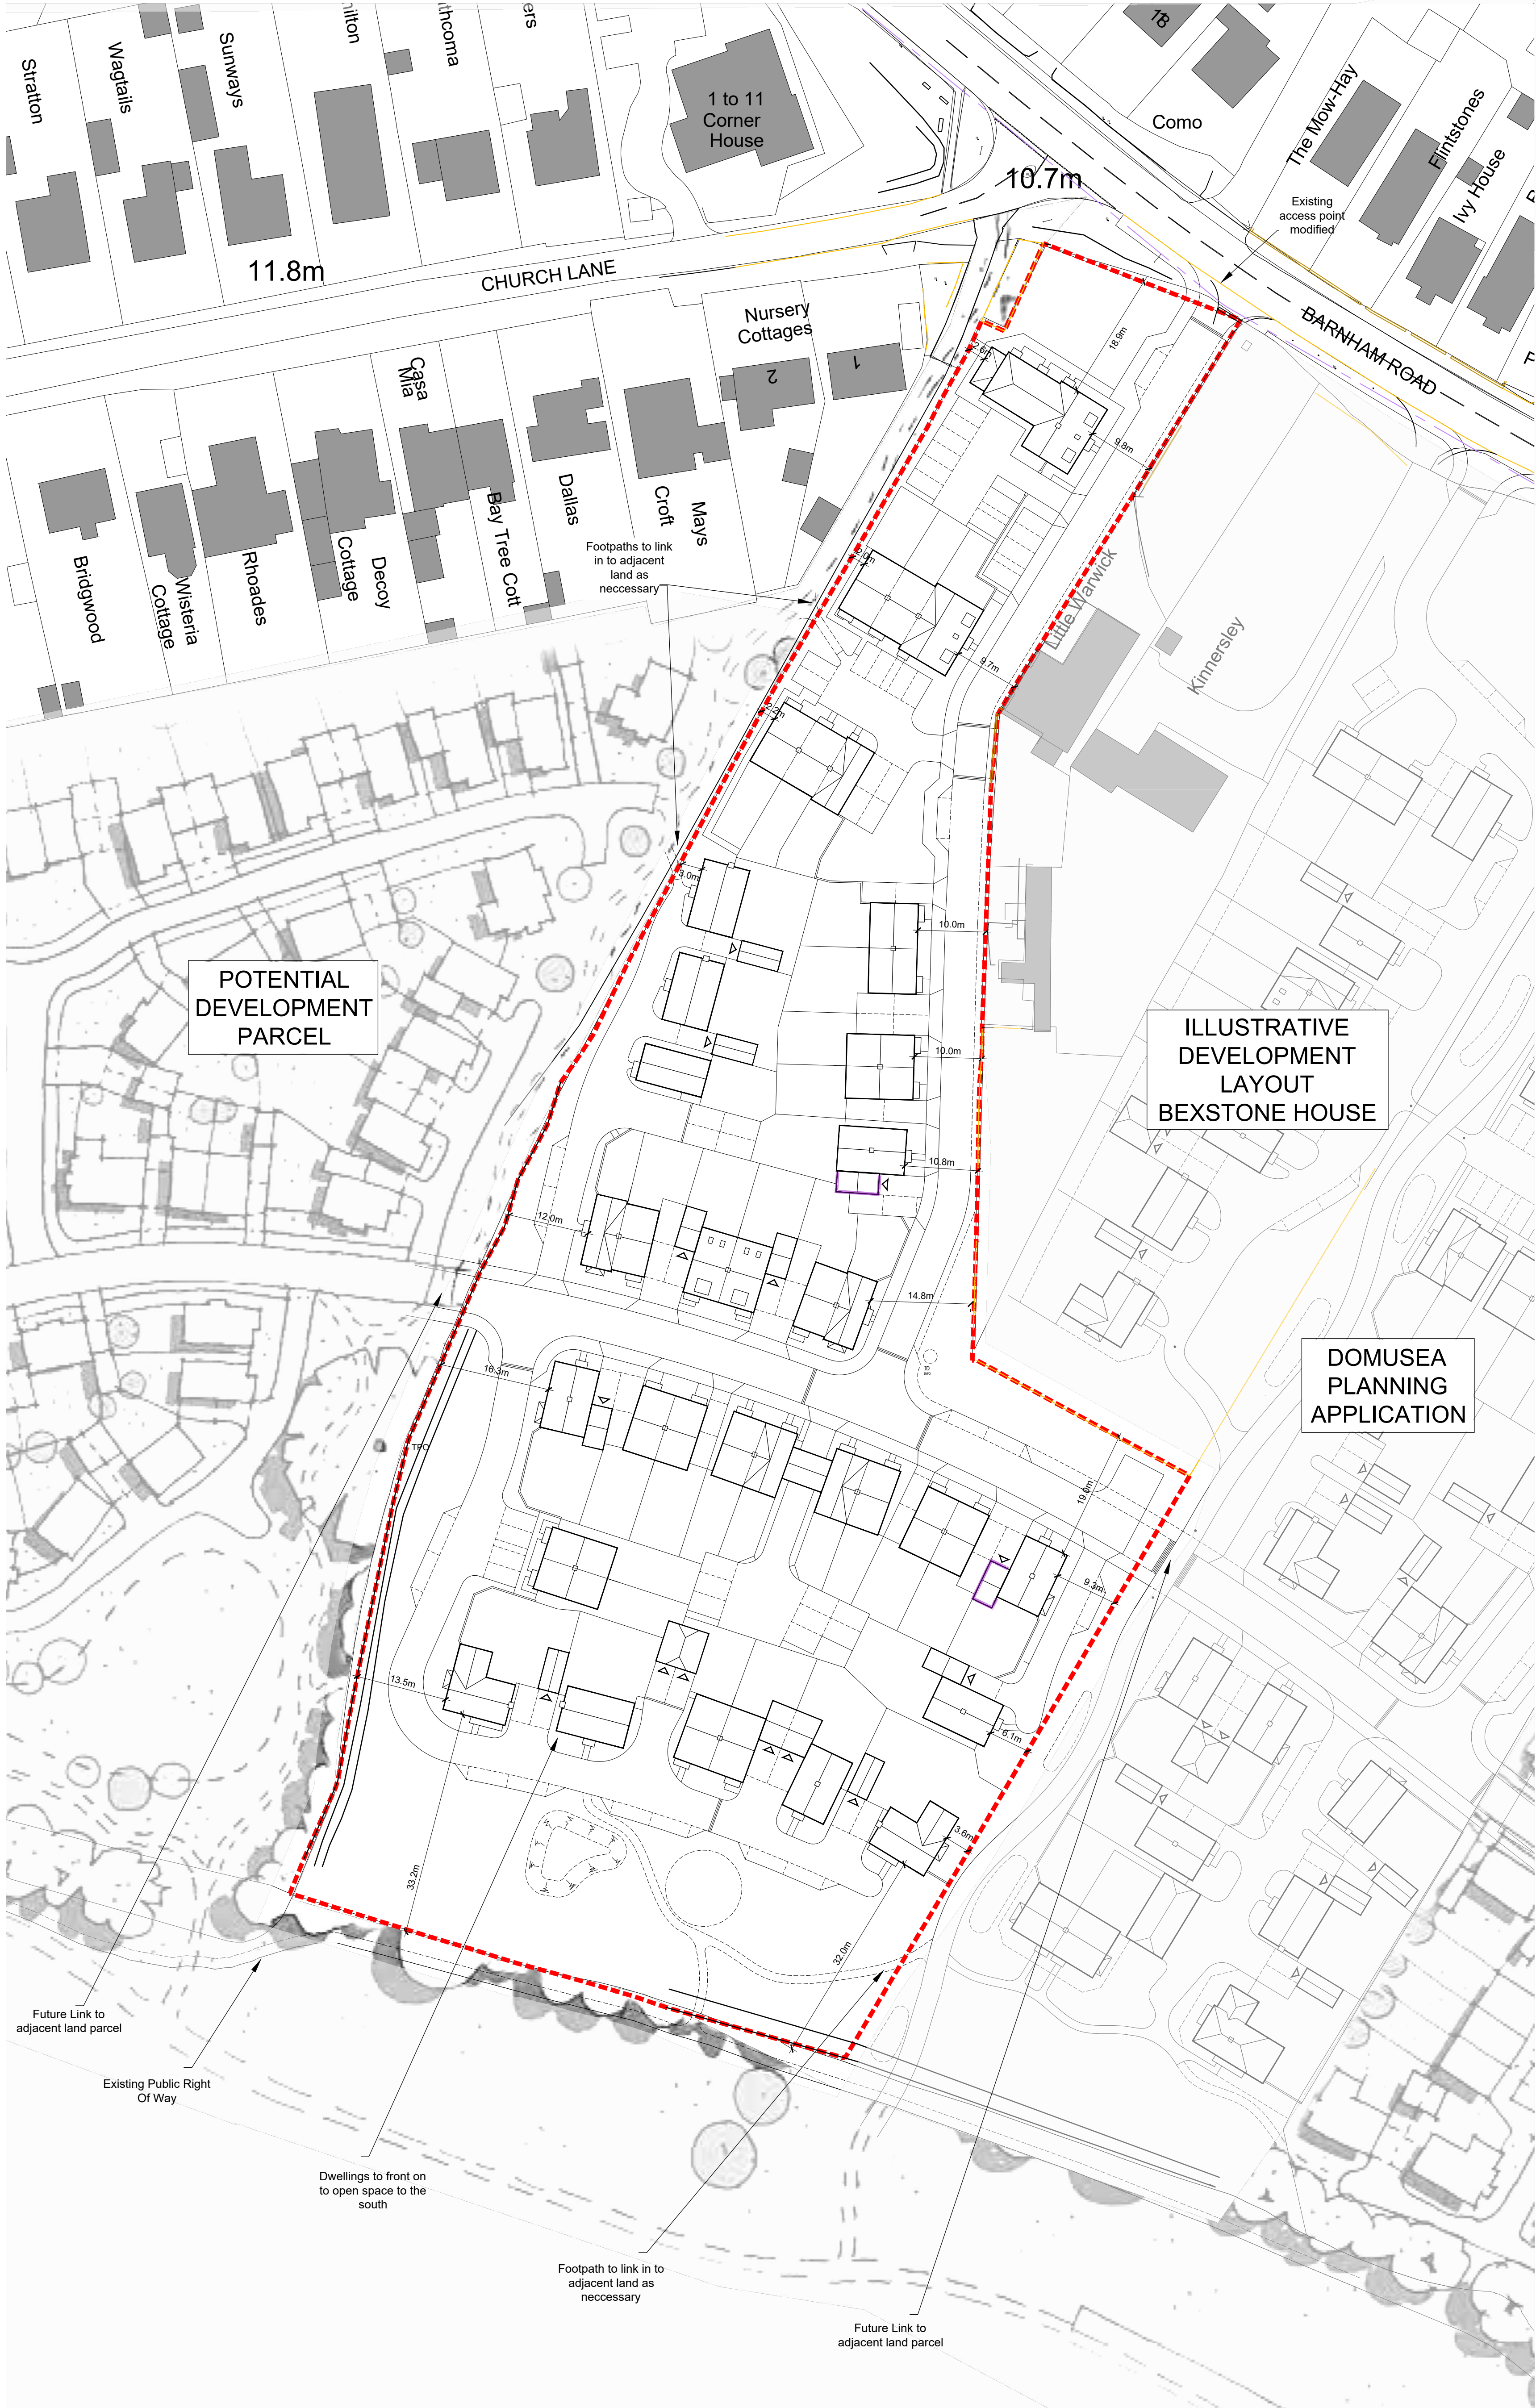

|   |          |                                  |    |     |
|---|----------|----------------------------------|----|-----|
| C | 21.04.21 | Highways & Drainage info updated | KE | AK  |
| B | 03.11.20 | Drainage basin and swale updated | PB | KE  |
| A | 10.09.20 | Updated for submission           | JW | SLG |

| Rev | Date | Revision Details | Dr | Ch |
|-----|------|------------------|----|----|
|-----|------|------------------|----|----|



London: 76 Great Suffolk Street  
London, SE1 0BL  
T 0207 928 2773 E london@ecearchitecture.com  
Sussex: Brooklyn Chambers, 11 Goring Road  
Worthing, West Sussex, BN12 4AP  
T 01903 248777 E sussex@ecearchitecture.com  
Bristol: Westworks, St. Nicholas House  
31-34 High Street, Bristol, BS1 2AW  
T 0117 315 8557 E bristol@ecearchitecture.com  
**ECE Architecture**  
www.ecearchitecture.com

Client's Name  
**Landacre (Eastergate) Ltd.**

Job Title  
**Warwick Nursery, Barnham Road,  
Eastergate, PO20 3RT**

Drawing Title  
**Block Plan**

Scale  
**1:500 @ A1 / 1:1000 @ A3**



|       |         |          |
|-------|---------|----------|
| Drawn | Checked | Date     |
| AK    | KE      | 04.09.20 |

|        |            |     |
|--------|------------|-----|
| Job No | Drawing No | Rev |
| 6710   | PL-008     | C   |

Status  
**APPROVAL**

