




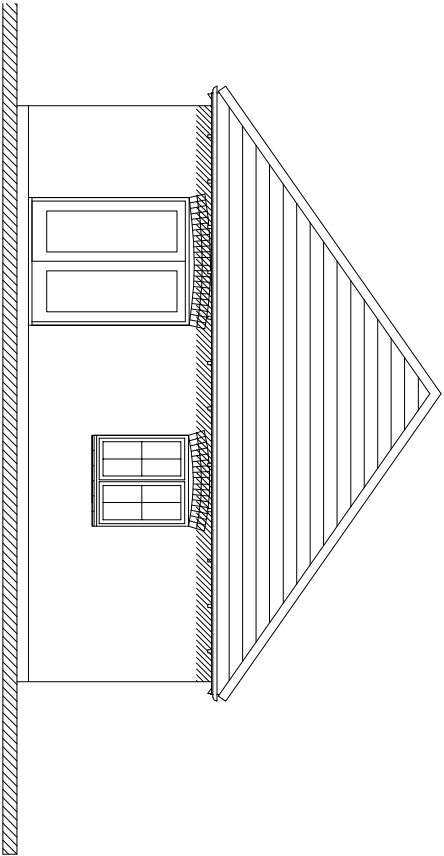


North West Elevation

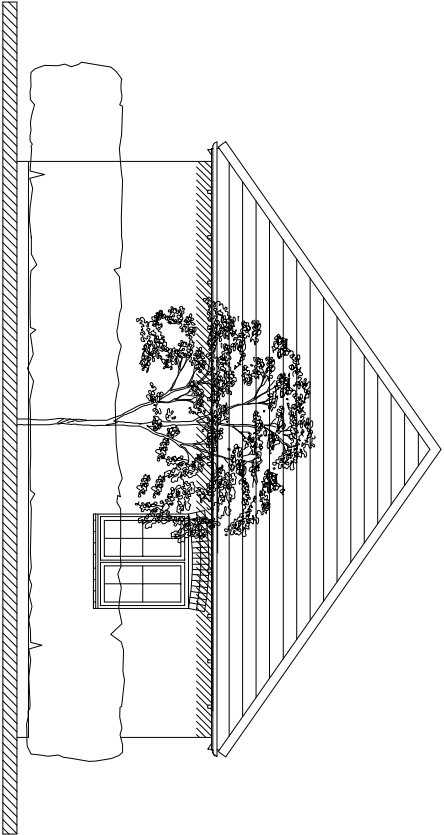


South East Elevation

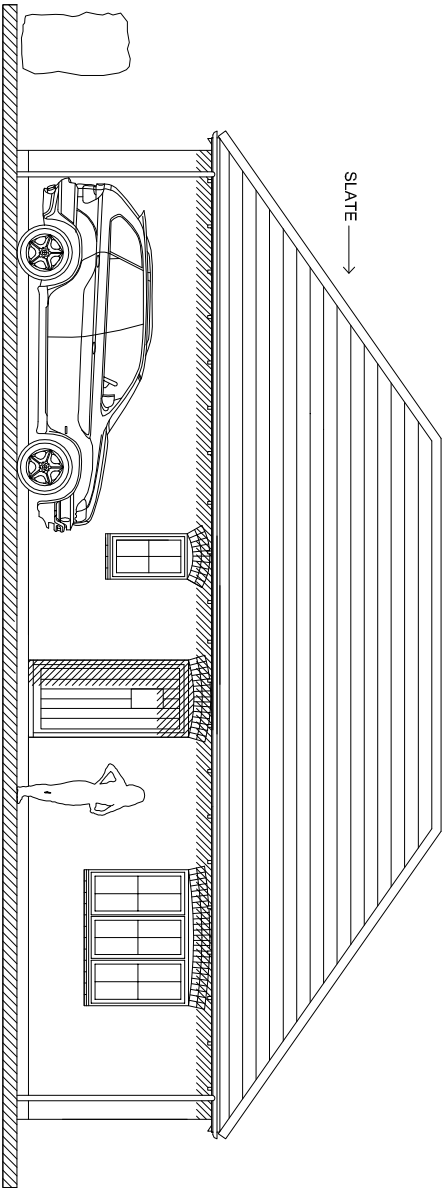

North East Elevation

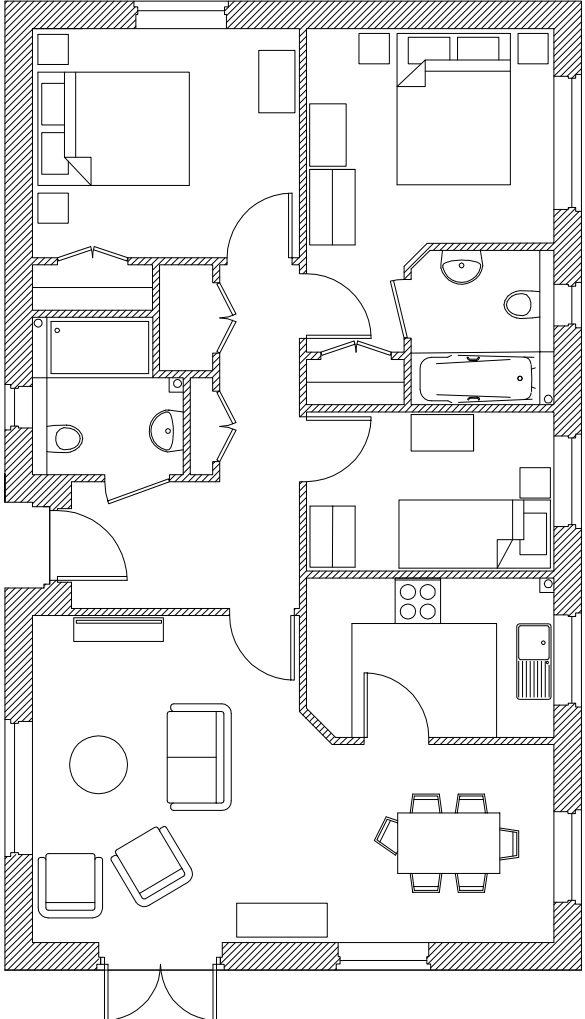

Plot 1 Floor Plan

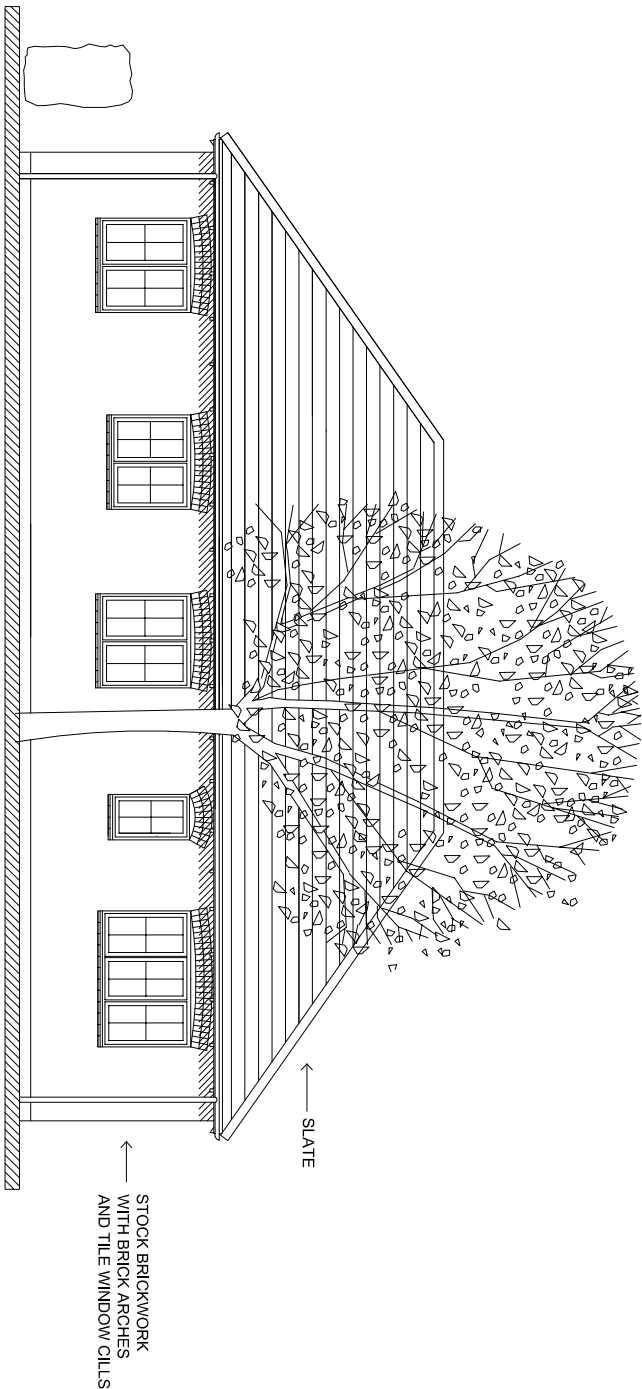

South West Elevation

PLOT 1

