




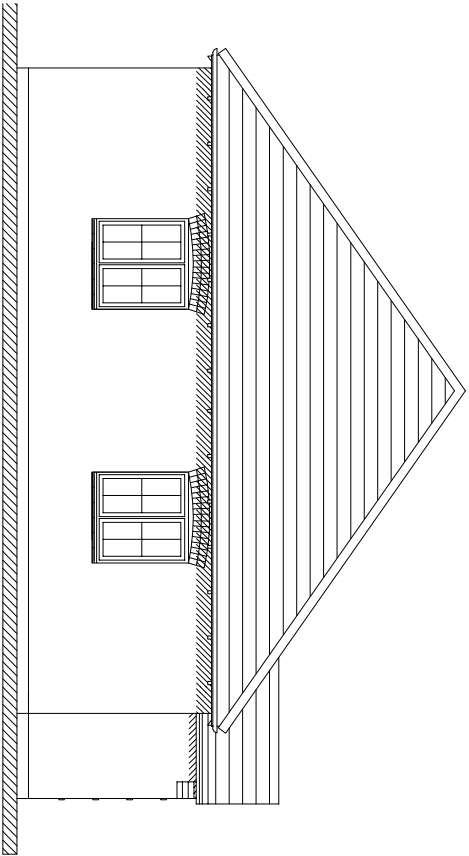


North West Elevation

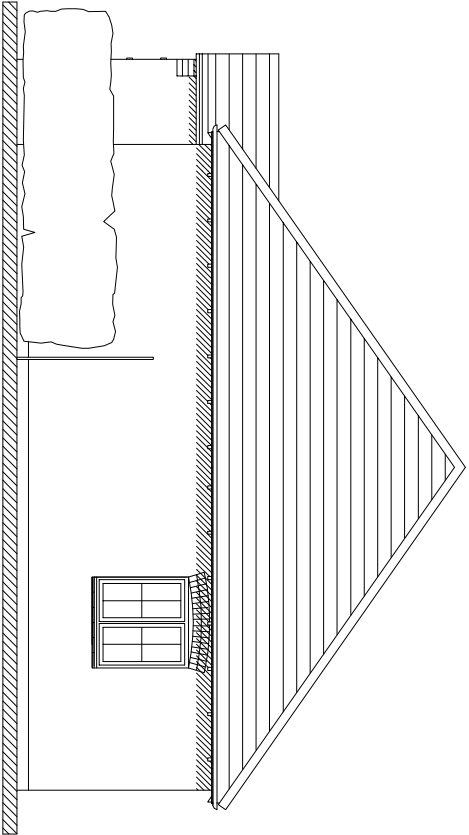


South East Elevation

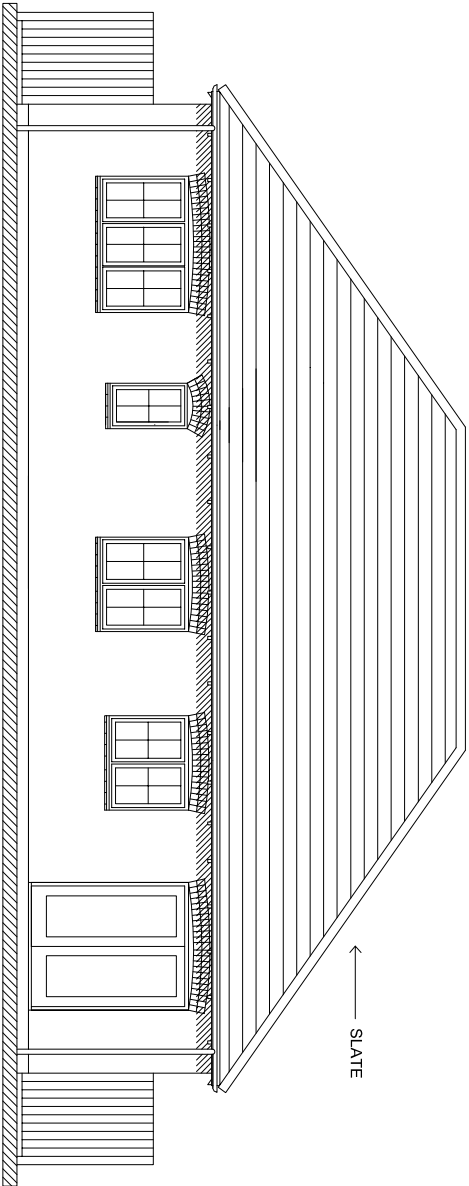

North East Elevation

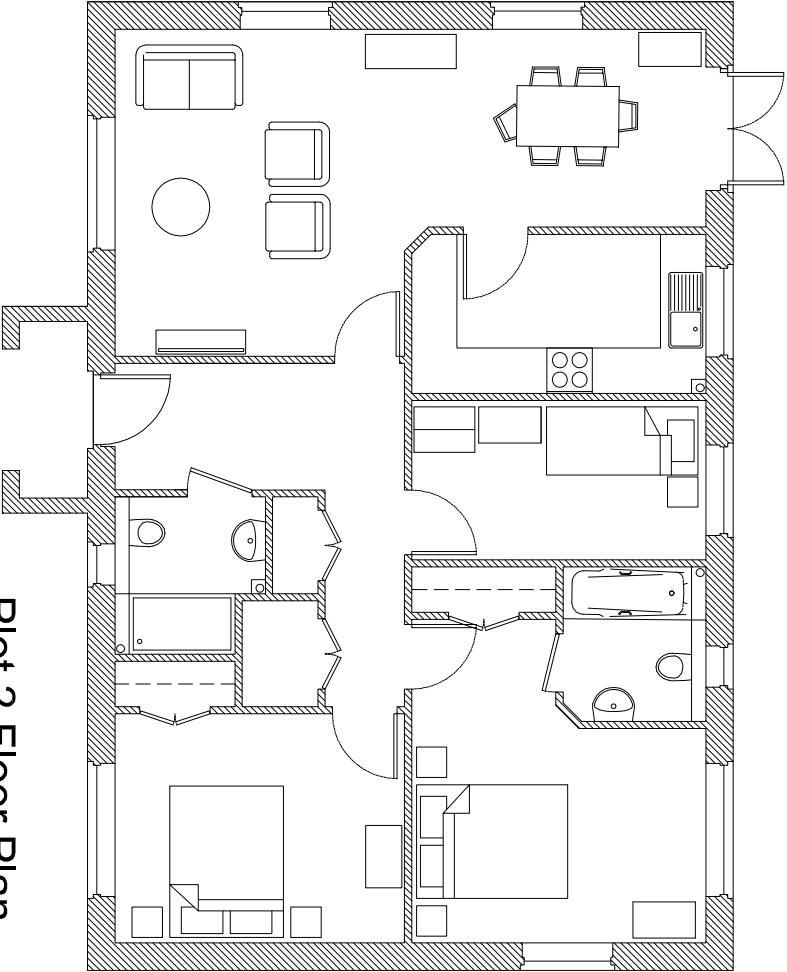

Plot 2 Floor Plan

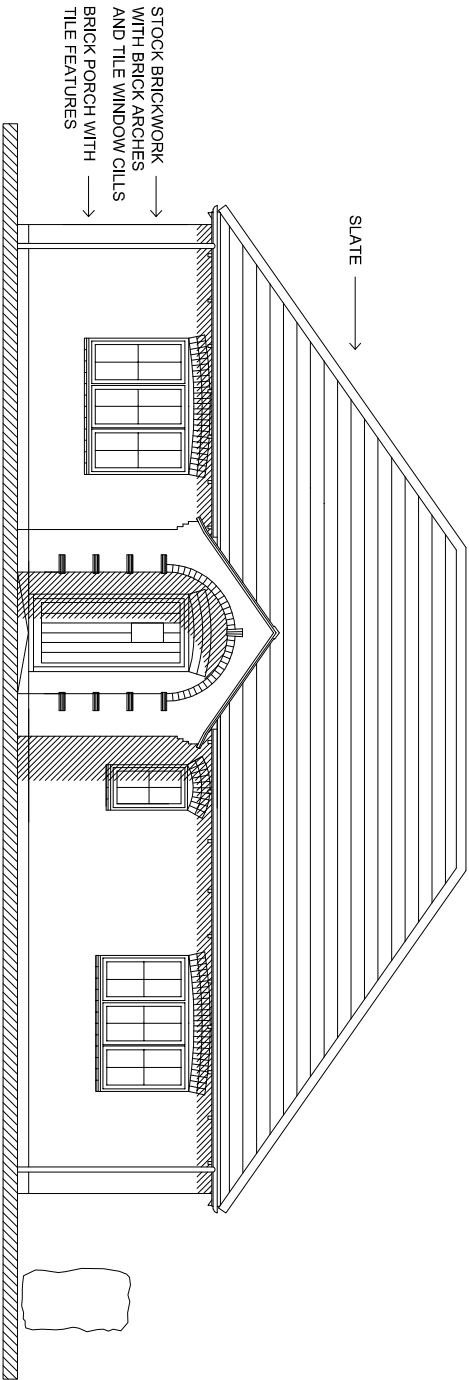

South West Elevation

PLOT 2



|   |                                       |                           |            |                     |
|---|---------------------------------------|---------------------------|------------|---------------------|
| <b>Studio Lack Architecture</b><br>Studio Lack Ltd : 17 Beech Avenue: Chichester<br>01243 782 686 : mcholas.lack@live.com : PO19 3DR | <b>Land off Canal Mews</b><br>Barnham | <b>Plot 2</b><br>17/01/20 | 1/100 @ A3 | <b>Dwg 1705-14A</b> |
|---|---------------------------------------|---------------------------|------------|---------------------|

Rev A 17/01/21 Roof covering revised.