




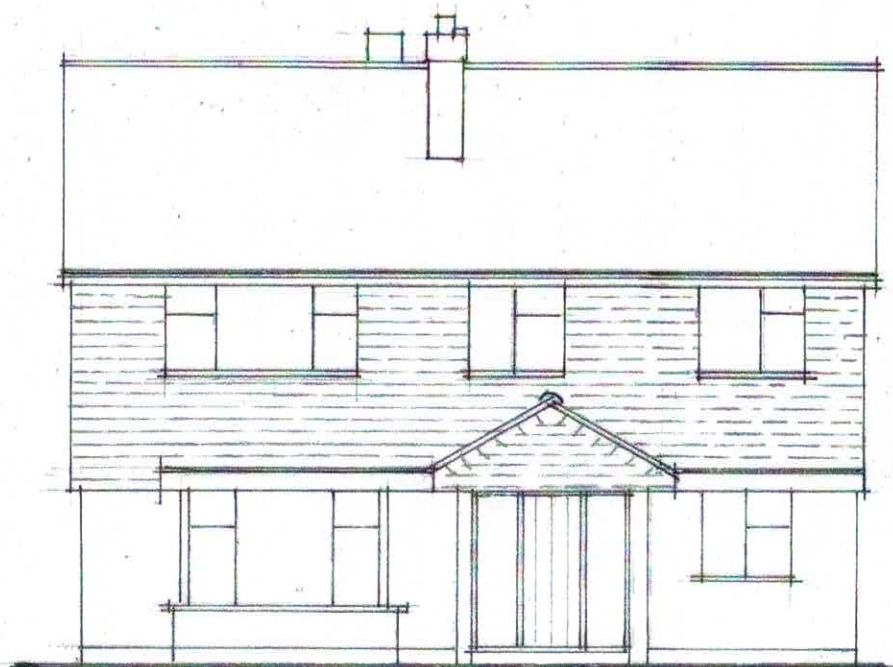


FRONT ELEVATION 1-100

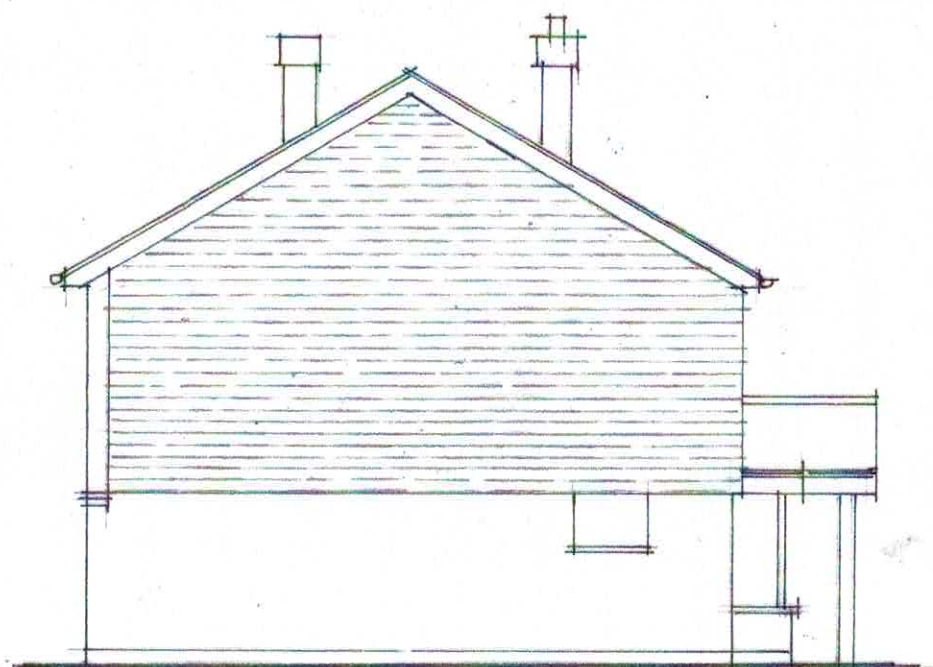


SIDE ELEVATION 1-100

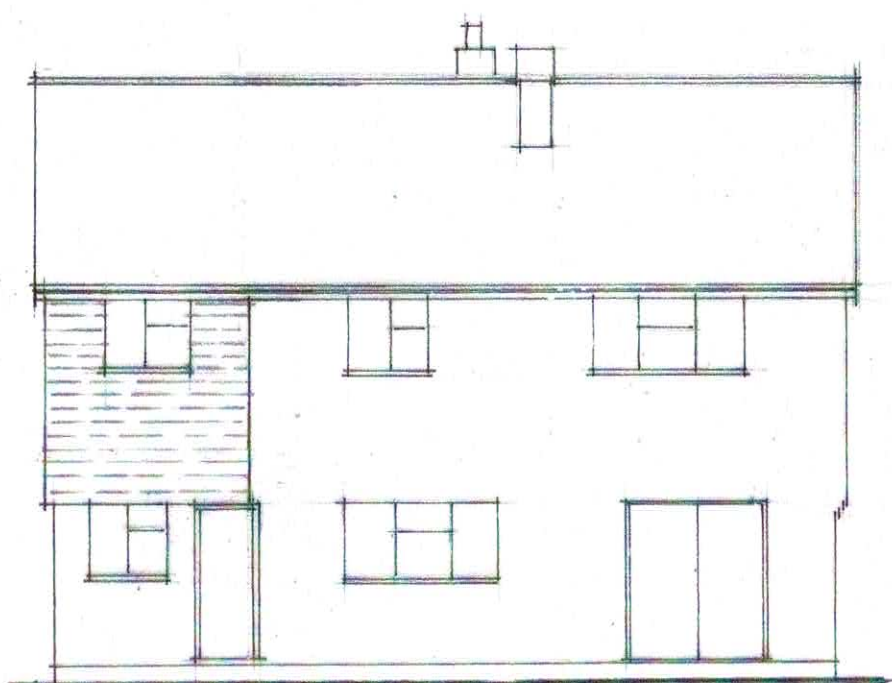


REAR ELEVATION 1-100

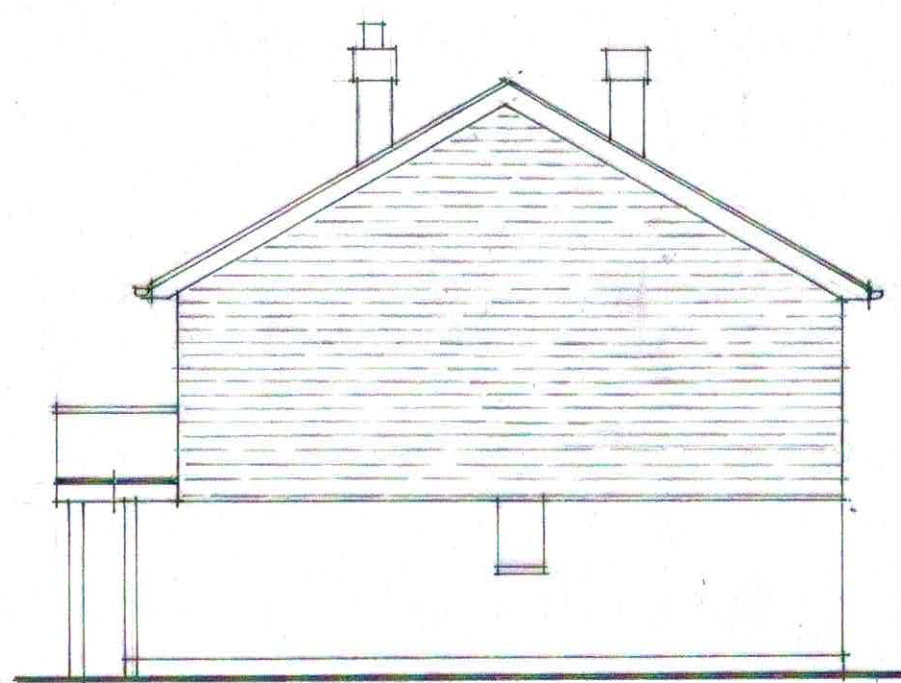

SIDE ELEVATION 1-100

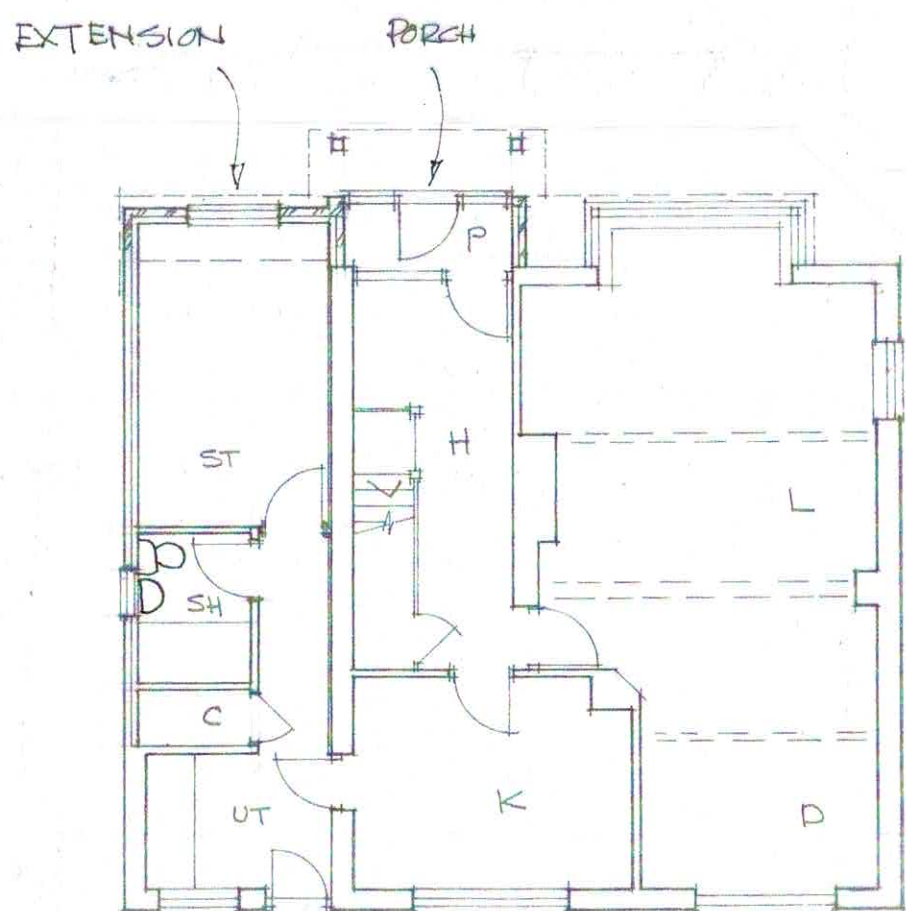

GROUND FLOOR PLAN. 1-100

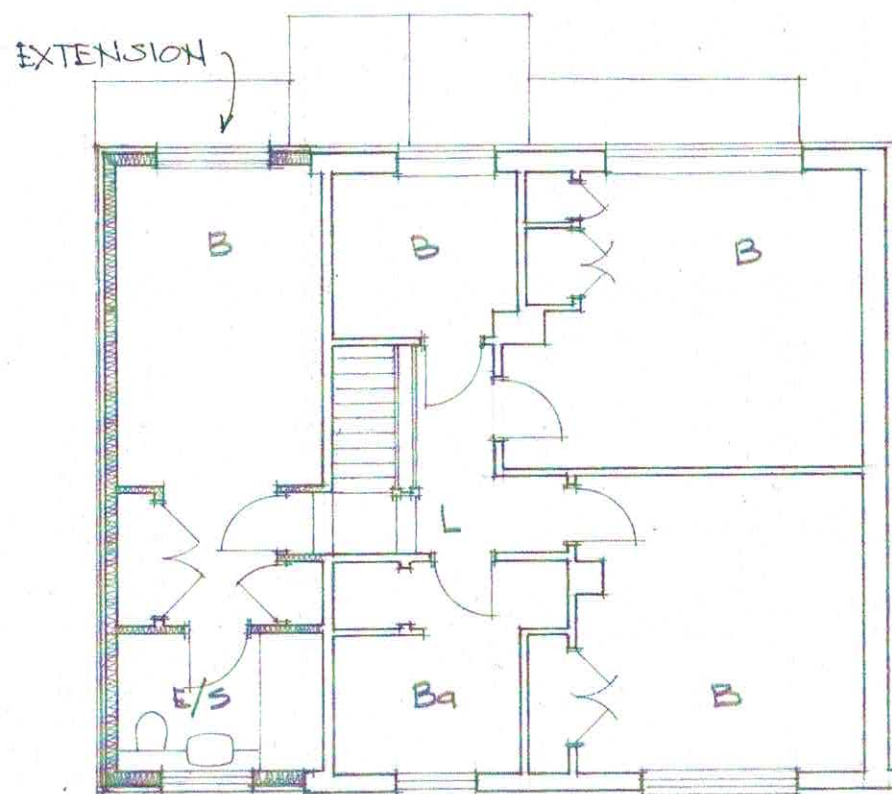

FIRST FLOOR PLAN 1-100

PROPOSED PLANS, ELEVATIONS
ALTERATIONS AND EXTENSIONS

DEEP END
LAKE LAKE
BARNHAM

DECEMBER 2020

1-100,

DRG 2.