
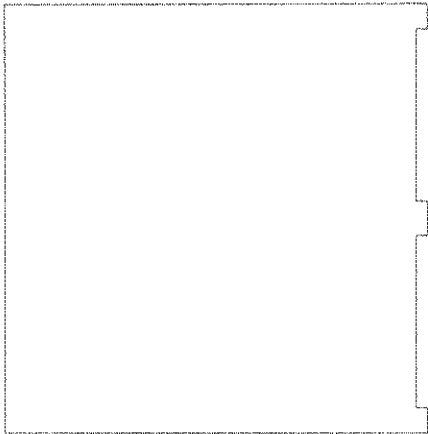
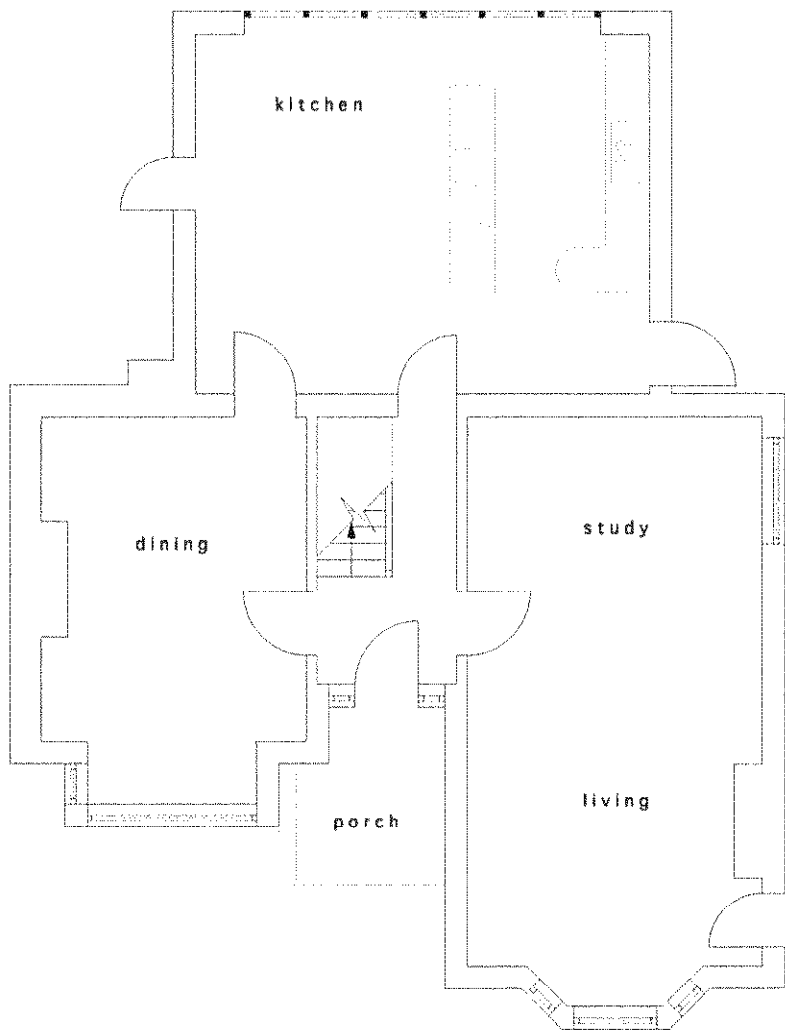


Existing Ground Floor Plan at 1:100 scale

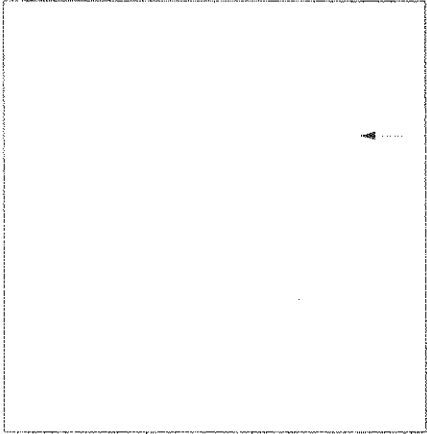


revised access position,
proposed garage door

1500

5100

proposed slate
covered pitched
roof to existing
flat roofed garage

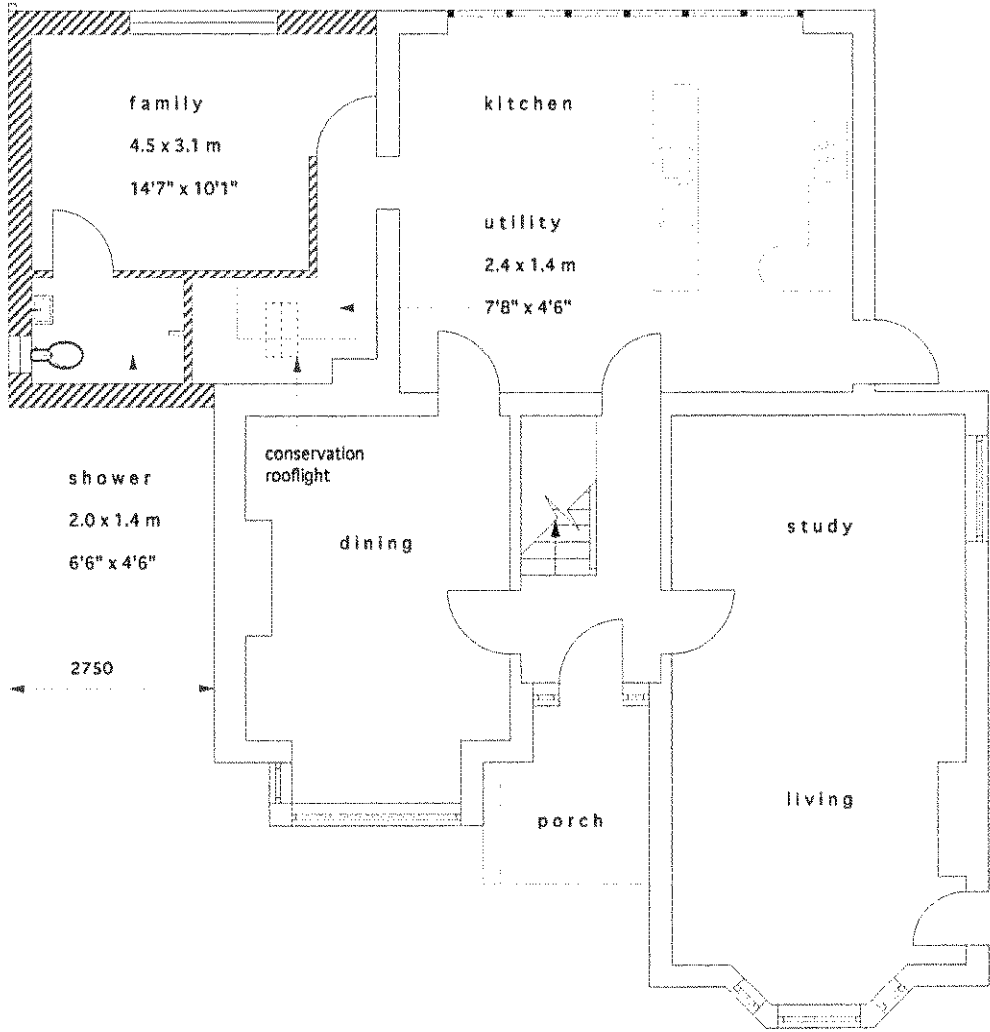

Proposed Ground Floor Plan at 1:100 scale

CLIENT	Mr & Mrs P Bosson	DRAWING	001 Existing & Proposed Ground Floor Plans		NOTES	CORINTHIAN ARCHITECTURAL DESIGN 8 Davys Court, Funtington, Chichester, West Sussex. PO18 9LG 01243 576 078 > contact@corinthianad.co.uk > www.corinthianad.co.uk	
SITE	Ravenhurst, Church Lane, Barnham, West Sussex	REVISION		STATUS Draft			Drawings are not to be scaled except for planning purposes. Room dimensions are approximate All dimensions to be checked on site. All dimensions in mm's Drawings are subject to local authority approval. Drawings are subject to engineers design/ specification/ approval.
PROJECT	Proposed Extension & Alterations	DATE	30 06 09	SCALE 1: 100 @ A3			