

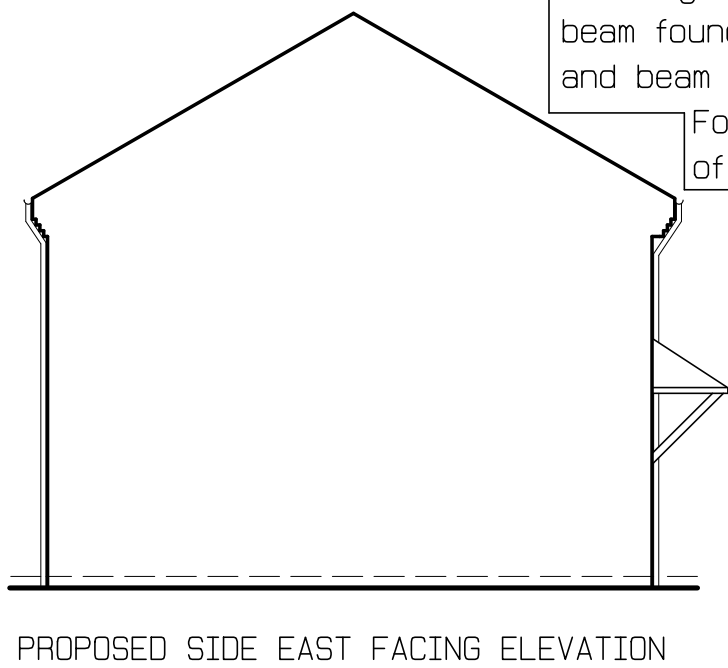
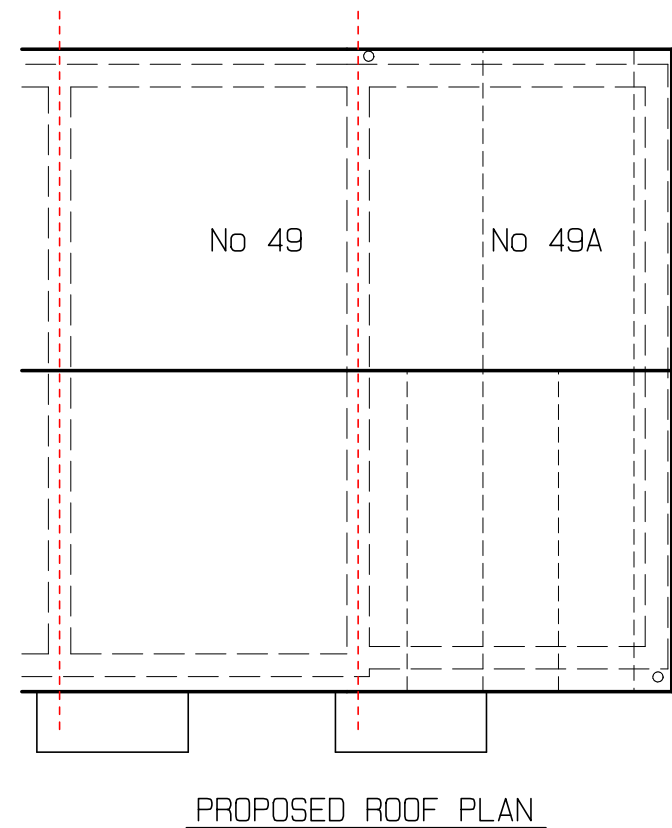
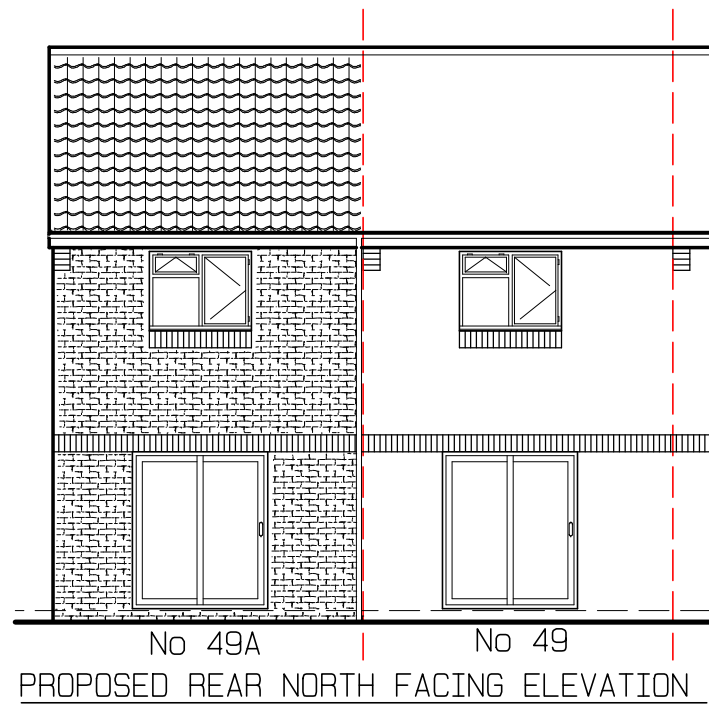


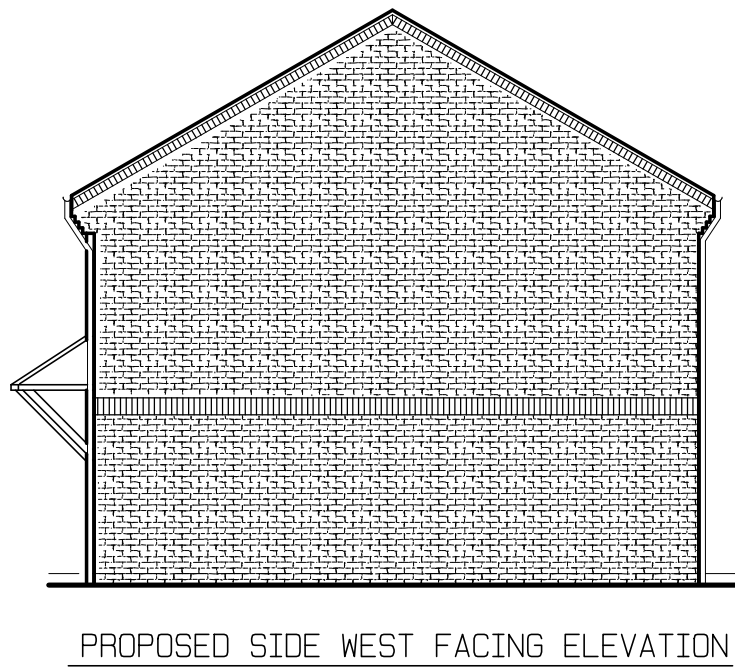

GENERAL NOTE
Application replace approved
2 storey side extension but
as separate unit
Building to sit on a pile &
beam foundation with block
and beam ground floor over
For clarity - identity
of new house is No49A

All dimensions must be checked on site
and not taken or scaled from this drawing

Title PROPOSED ELEVATIONS AND ROOF PLAN	
Project PROPOSED NEW END OF TERRACE TWO STOREY TWO BEDROOM DWELLING @ 49 WARREN WAY BARNHAM WEST SUSSEX PO22 0JX	
Client Mr Ben Matthews	
Drawn by	R Hollands (GROVE DESIGN UK)
Date	February 2020
Scale	1:100 @ A3
Drawing No	20-02-GD-243-04A
Amendments	(A) Planning issue

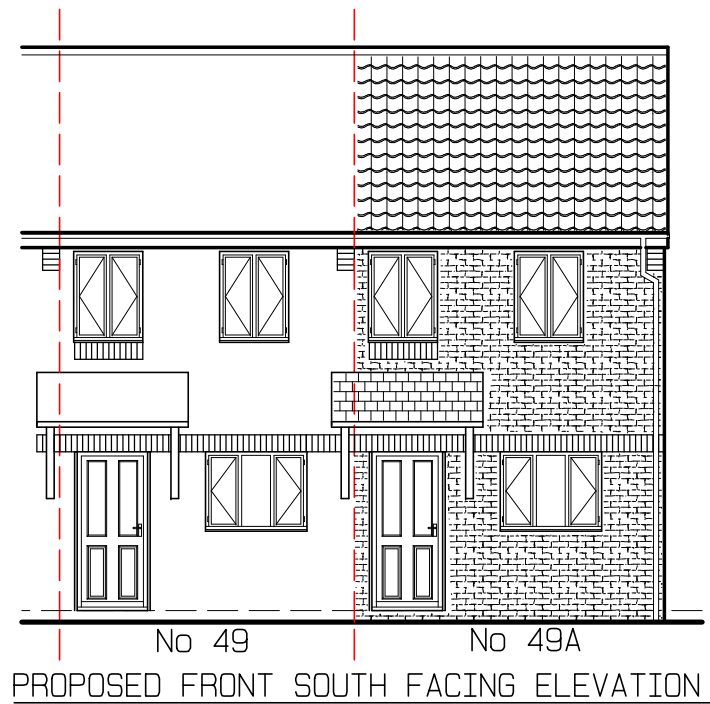