



THE CONTRACTOR MUST VERIFY ALL DIMENSIONS ON SITE BEFORE MAKING SHOP DRAWINGS OR COMMENCING WORK OF ANY KIND. NO DIMENSIONS TO BE SCALED FROM THIS DRAWING.

1. THE BOUNDARIES SHOWN ARE BASED ON INFORMATION BY OTHERS. ALL BOUNDARIES TO BE VERIFIED ON SITE PRIOR TO COMMENCING CONSTRUCTION.


2. TOPOGRAPHICAL LEVELS TO BE CONFIRMED.

3. DESIGN & QUOTED AREAS ARE SUBJECT TO DESIGN DEVELOPMENT & STATUTORY CONSENTS.


4. ALL SURVEY INFORMATION SHOWN IS SUBJECT TO FURTHER SITE INVESTIGATION DURING DEMOLITION.

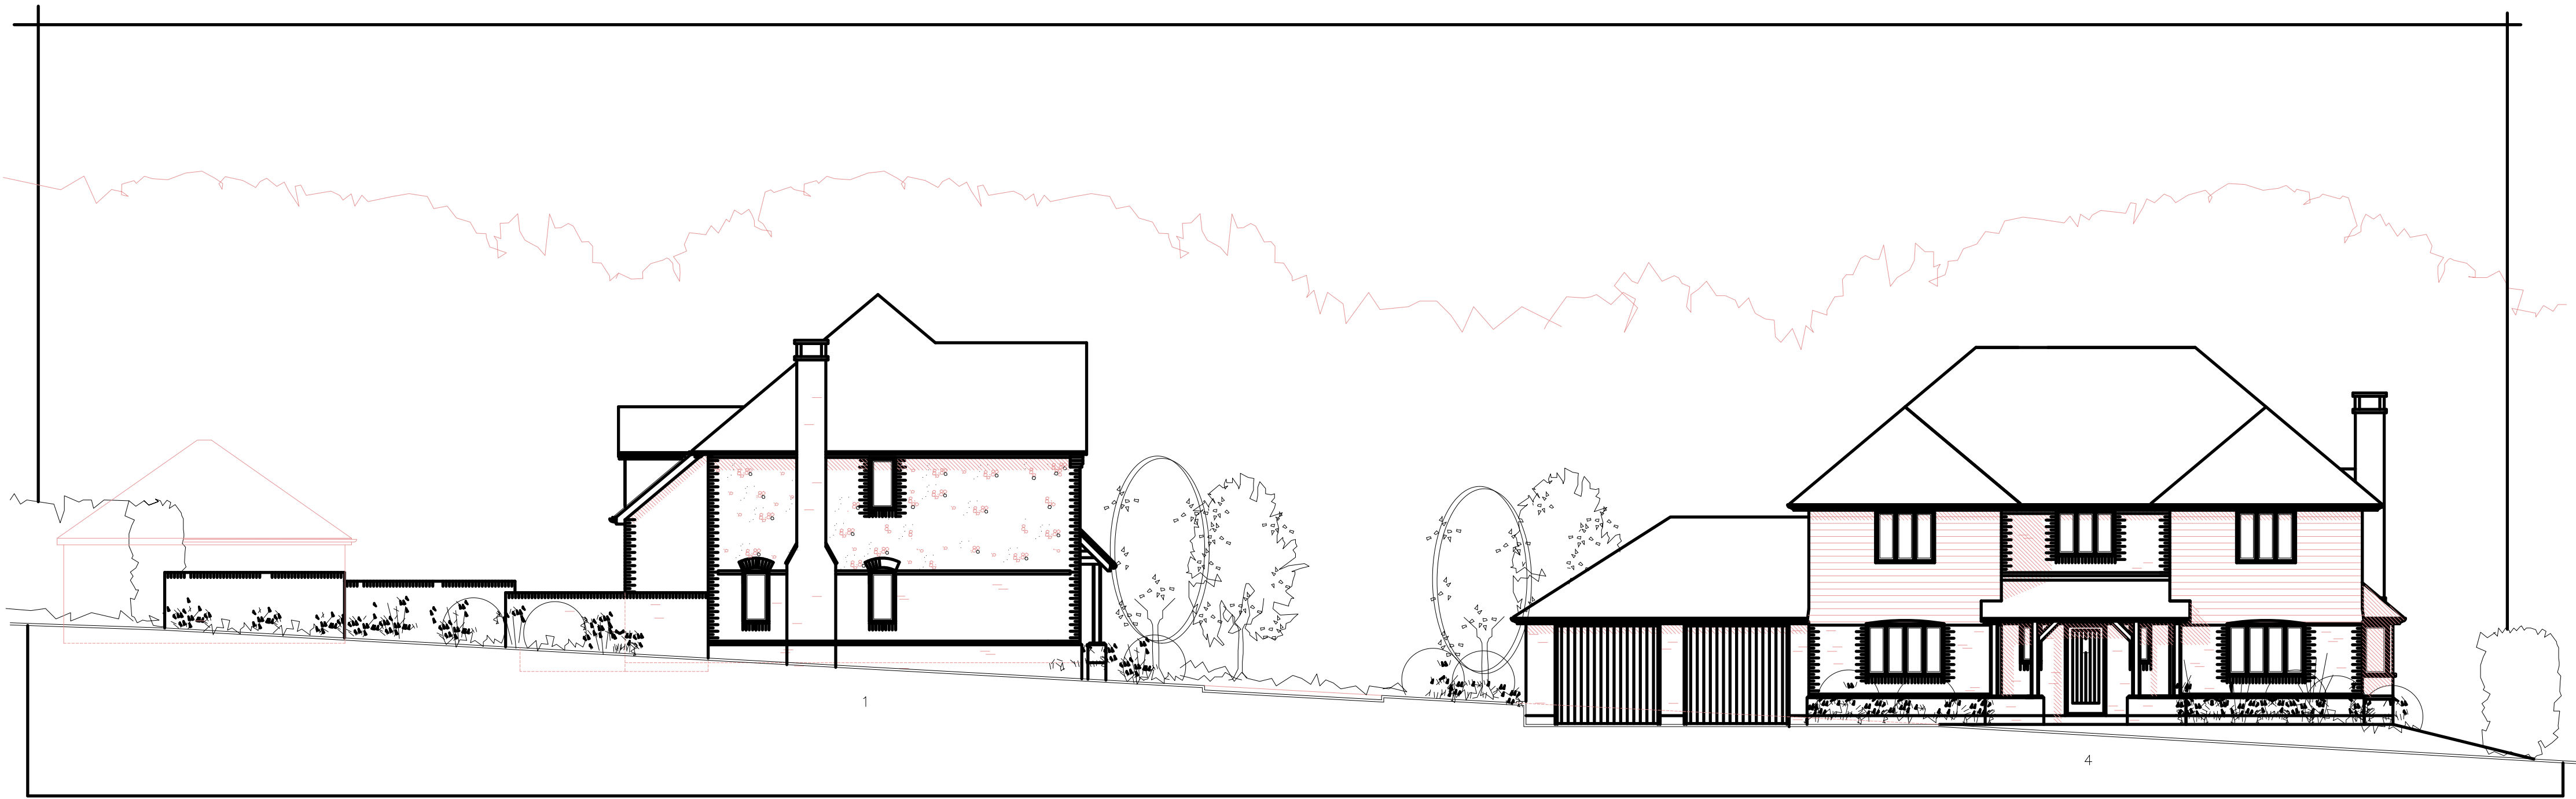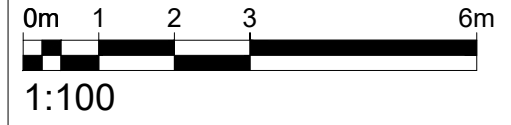

STREET ELEVATION – NORTH – Plots 1 & 4

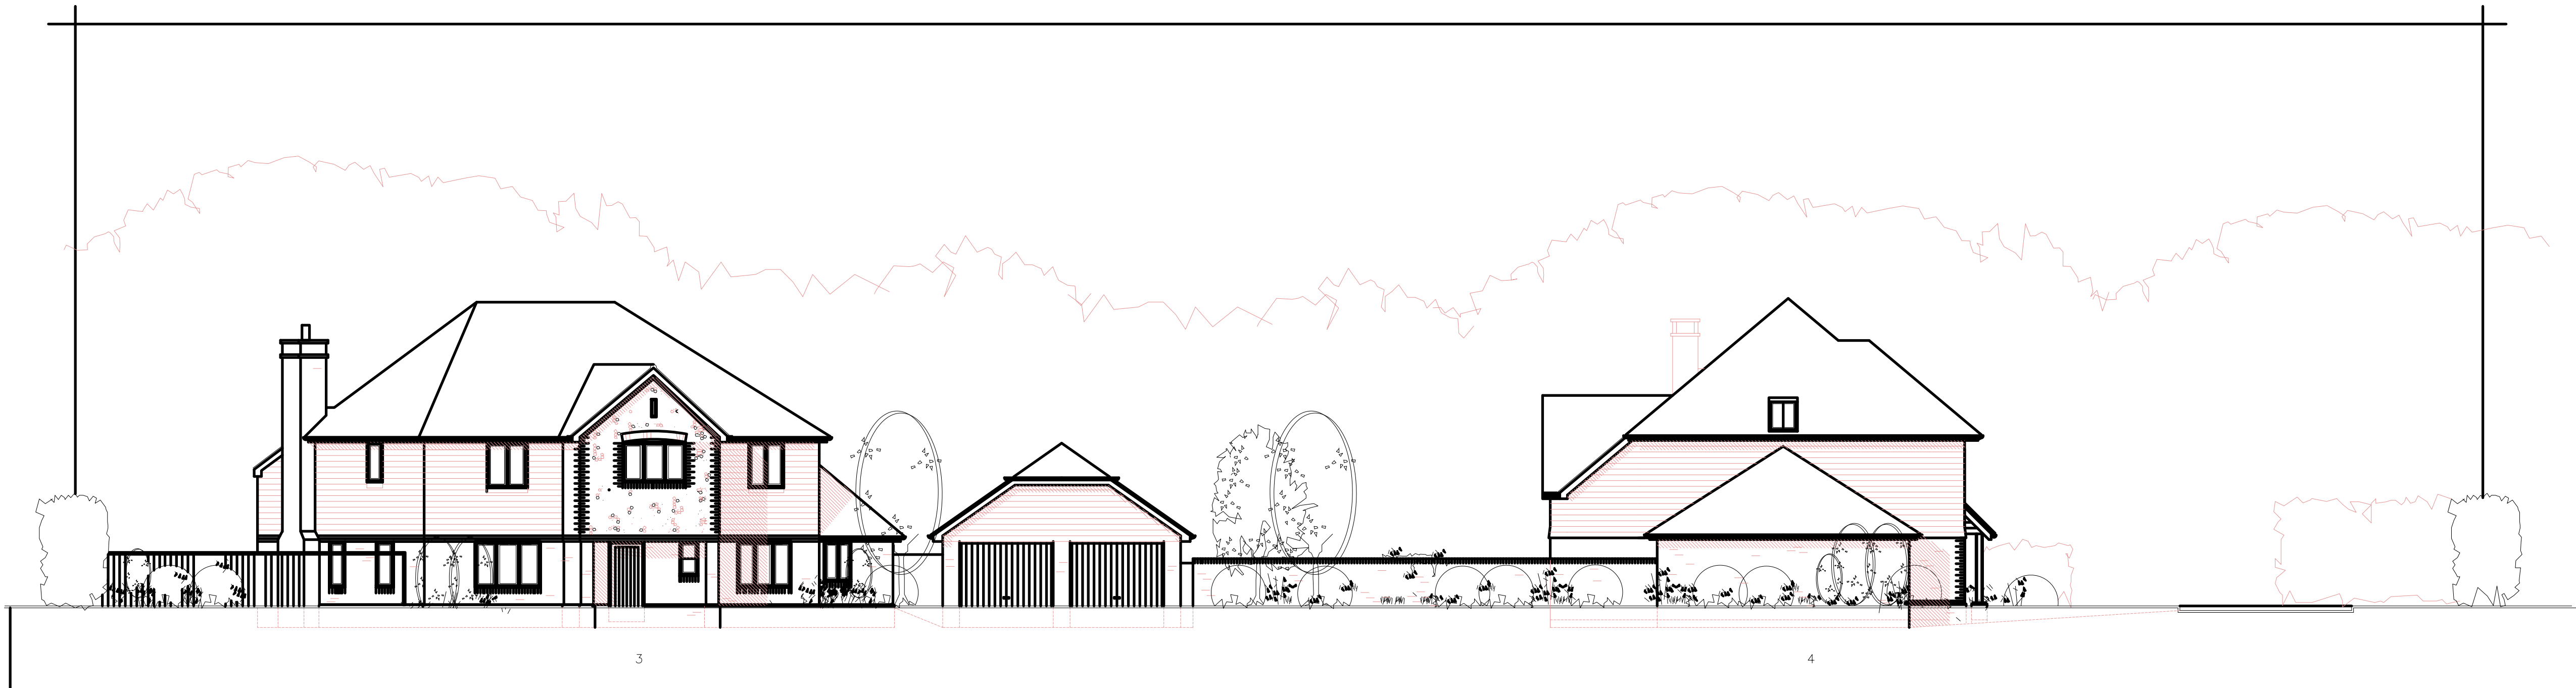

STREET ELEVATION – EAST – Plots 3 & 4

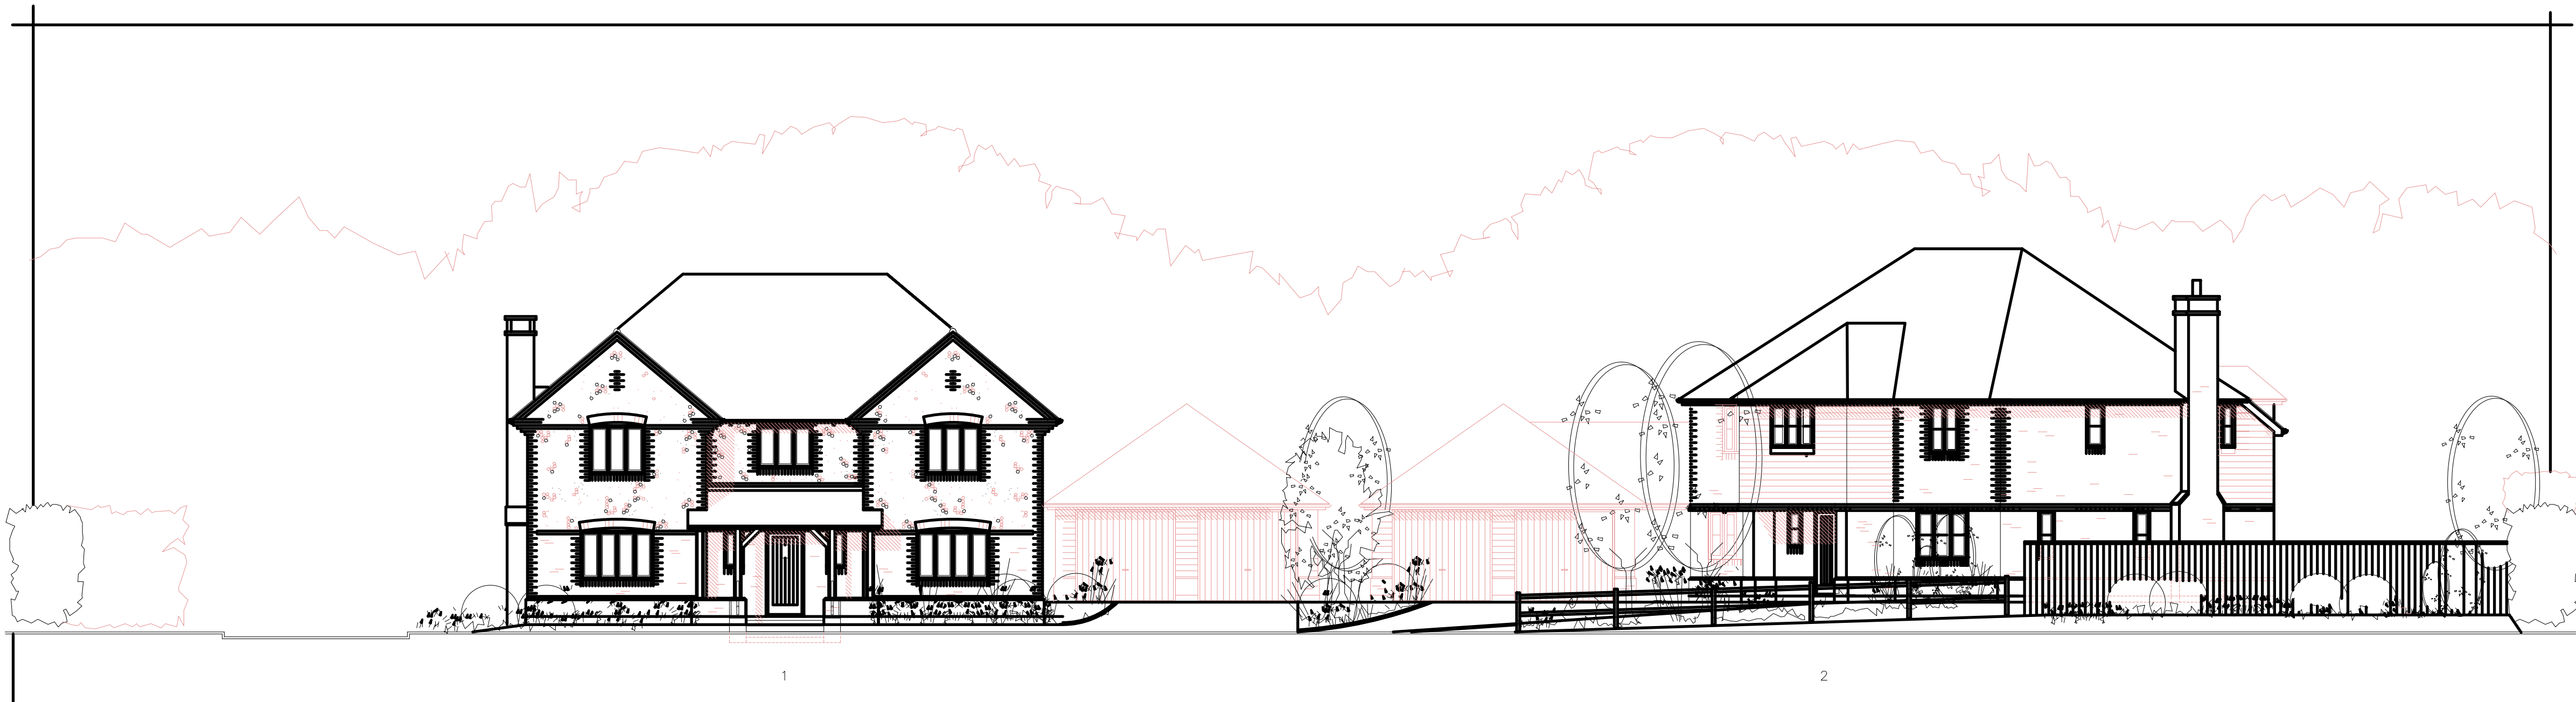

STREET ELEVATION – WEST – Plots 1 & 2

REV	DATE	REVISIONS	CHK
1	XX/XX/XX	-	MC

mohsin cooper

ARCHITECTS
MOHSIN COOPER LIMITED, 7 HIVE MANOR PARADE,
HIVE STREET, HIVE, EAST SUSSEX, BN1 2ZF
www.mohsincooper.com
(C) COPYRIGHT EXPRESSION OF THE DESIGN
AND INFORMATION SHOWN ON THIS DRAWING

PROJECT :
TARS FARM, CHURCH LANE, BARNHAM

CLIENT :
GD CONCEPTS LTD

DRAWING TITLE :
Site:
Street Scene - Non-Material Amendment Submission

SCALE : 1:100
DRAWN : MC
CHECKED : MC
DATE : 20.11.21

NUMBER : 0412-NMA-A1000
REVISION : -

STATUS : S2
NON MATERIAL AMENDMENT APPLICATION

APR 2018 DISTRICT COUNCIL BANSDON 2018