


NOTES


ROOF - Dark interlocking pan tiles to pitched roof, felted flat roofs elsewhere.

WALLS - Pale face (LBC) brickwork to external walls.


WINDOWS/DOORS - White framed PVC double and single glazed units.

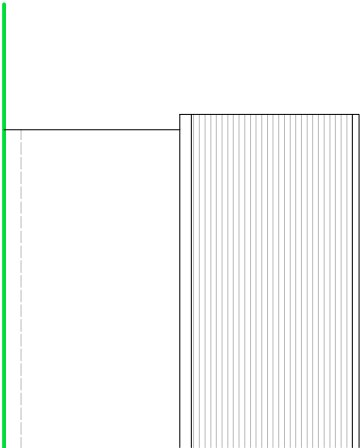

SIDE ELEVATION

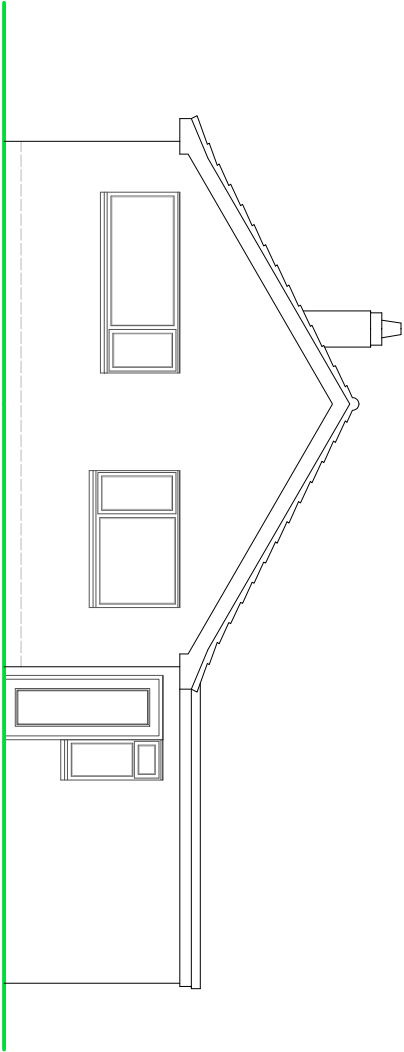

REAR ELEVATION

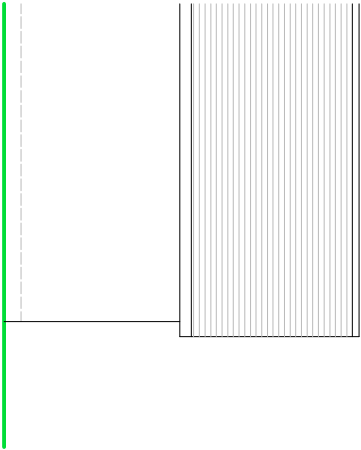

SIDE ELEVATION

SCALE



METRES

PROPOSED ELEVATIONS

SUSSEX BUILDING CONSULTANCY LIMITED

10 WENTWORTH CLOSE, BARNHAM,
BOGNOR REGIS, WEST SUSSEX.

SCALE - 1/100 REV - DATE - 07/01/2022



partner
LABC

3 NORTHGATE ROAD
BOGNOR REGIS
PO21 1LZ
TEL - (01243) 961379