



NOTES


- ROOF - Dark interlocking pan tiles to pitched roof, felted flat roofs elsewhere.
- WALLS - Pale face (LBC) brickwork to external walls.
- WINDOWS/DOORS - White framed PVC double and single glazed units.

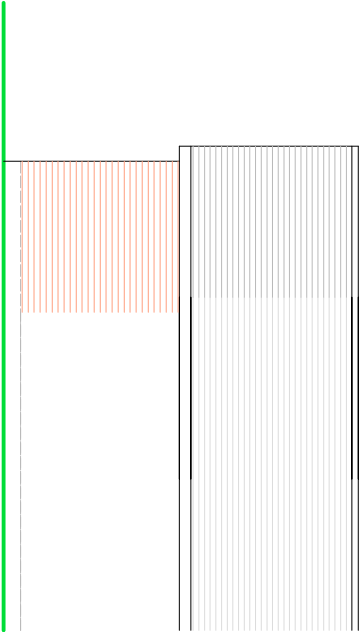


SIDE ELEVATION

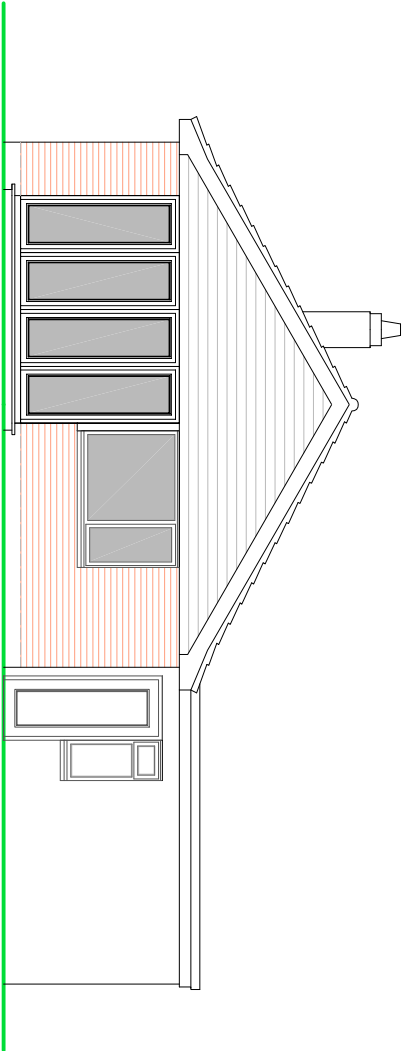

REAR ELEVATION

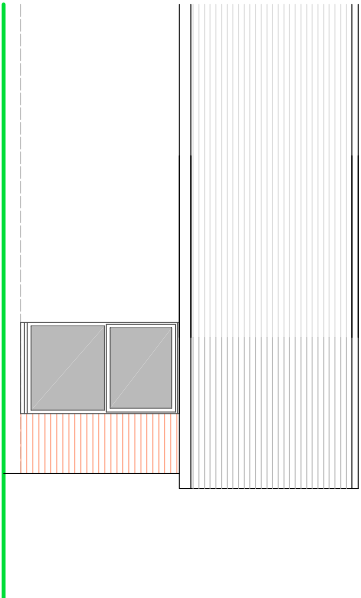

SIDE ELEVATION

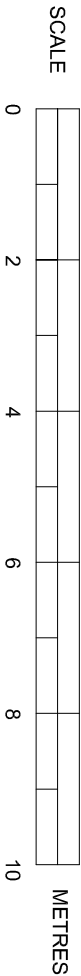

PROPOSED ELEVATIONS

SUSSEX BUILDING CONSULTANCY LIMITED

10 WENTWORTH CLOSE, BARNHAM,
BOGNOR REGIS, WEST SUSSEX.

SCALE - 1/100 REV - A DATE - 10/01/2022

LABC
partner

1 WINDMILL COTTAGE ROAD
BOGNOR REGIS
PO21 9LZ
TEL: +44(0)243 861379