




SOUTH ELEVATION

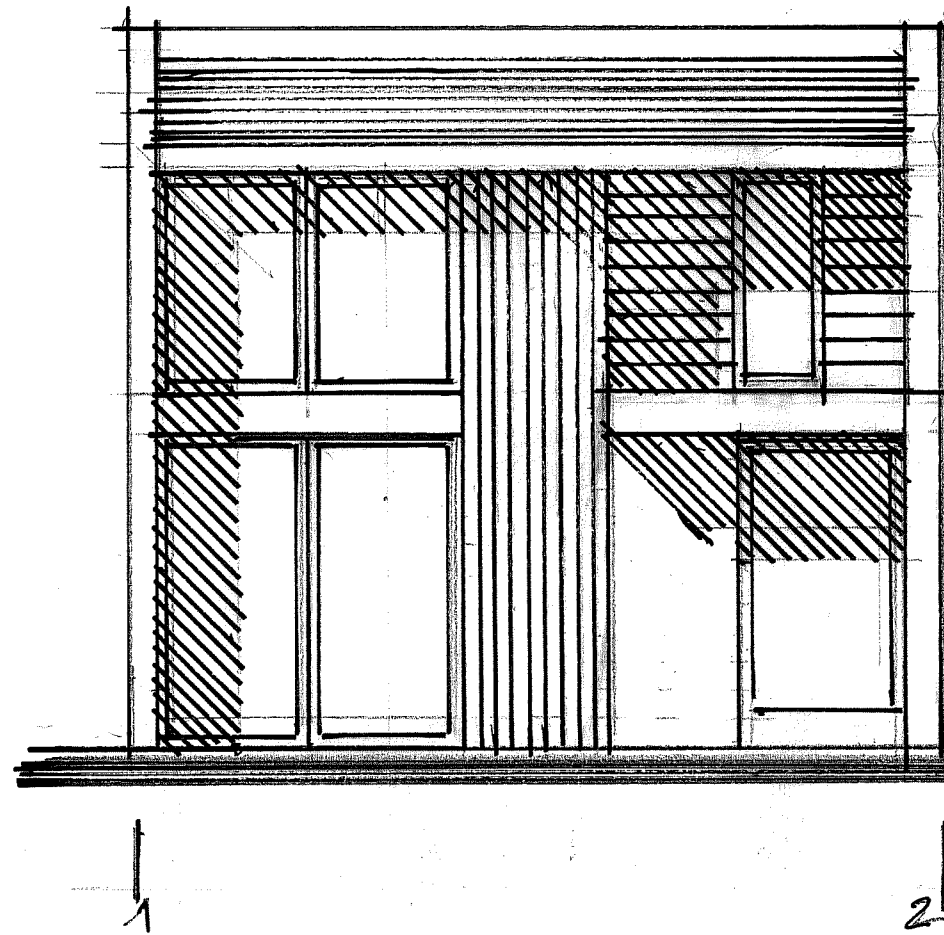


EAST ELEVATION

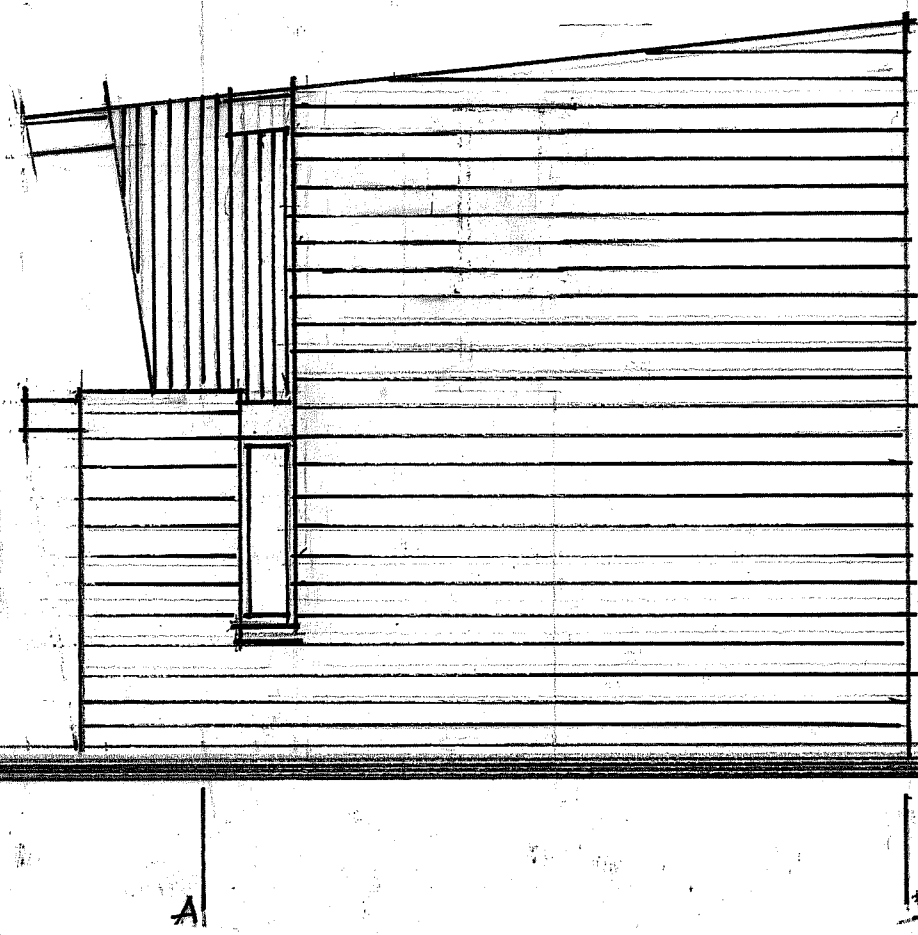



SECTION 1-1

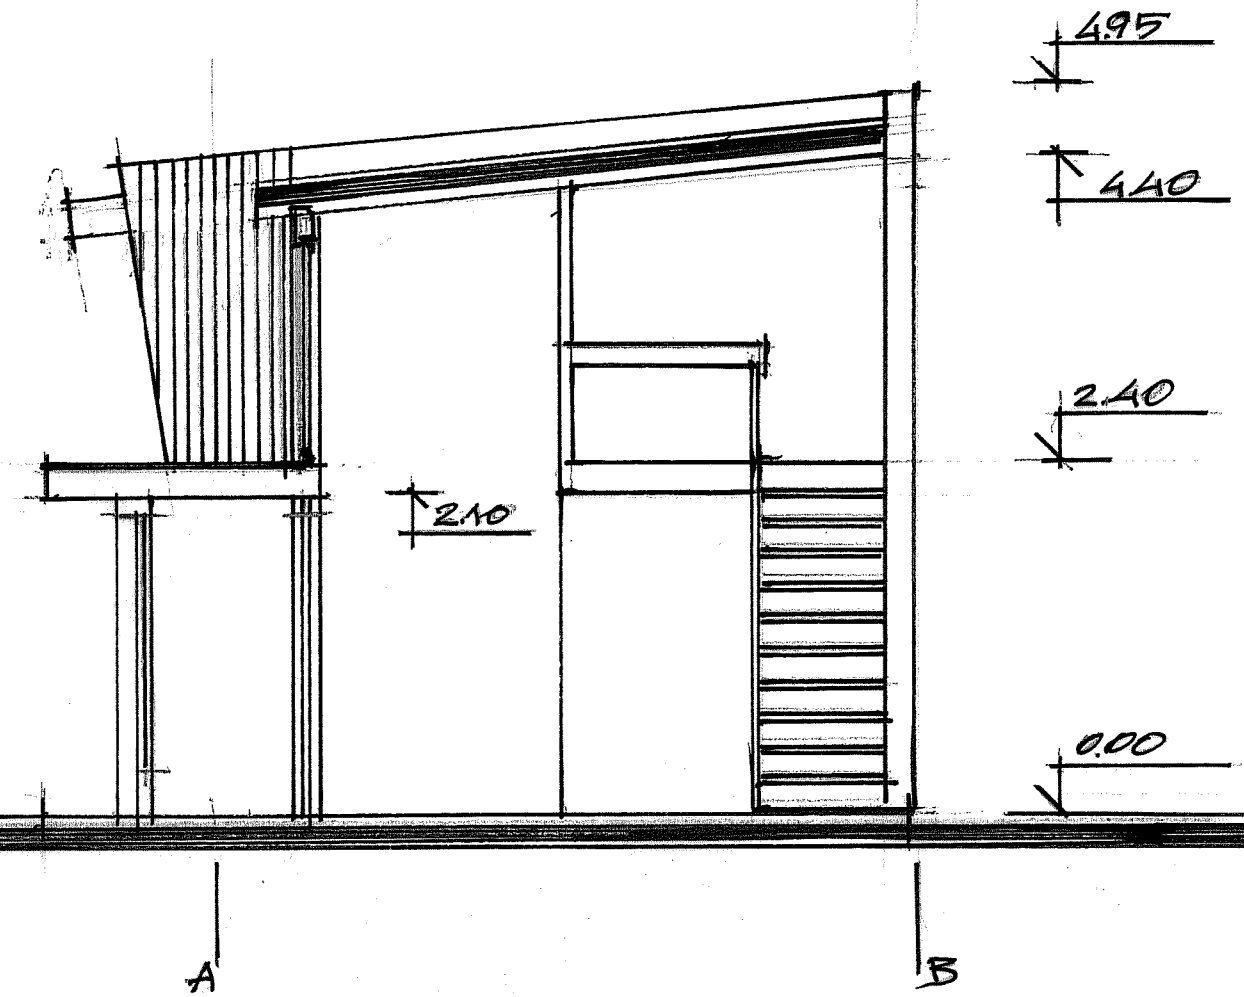


GROUND FLOOR PLAN

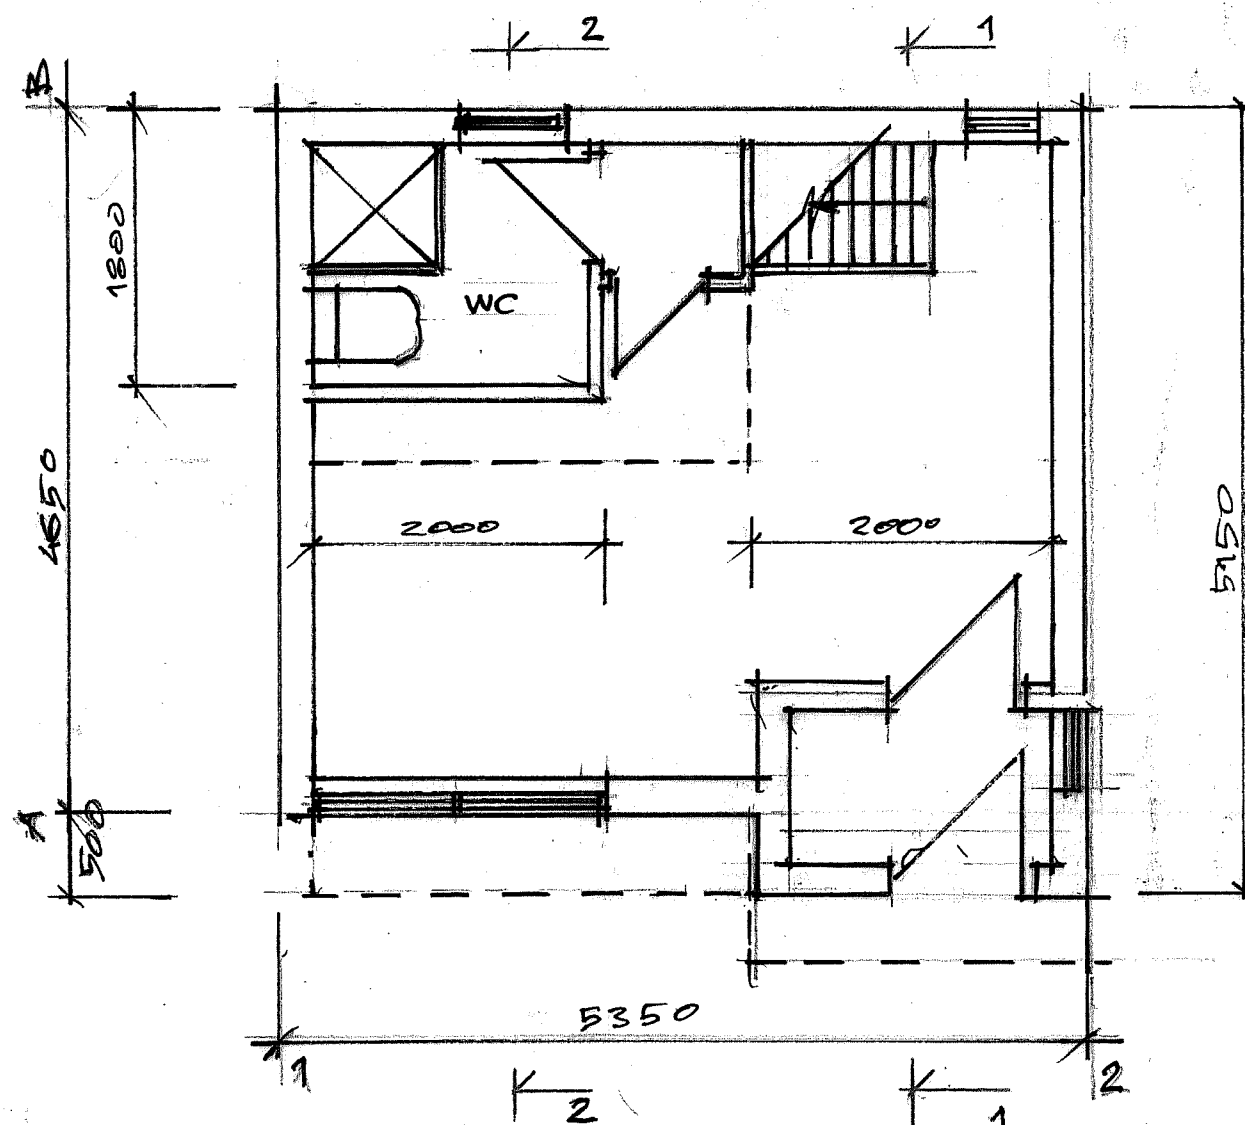


PLAN OPEN PLATFORM

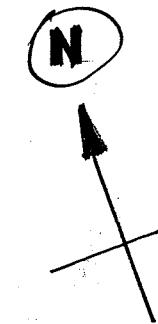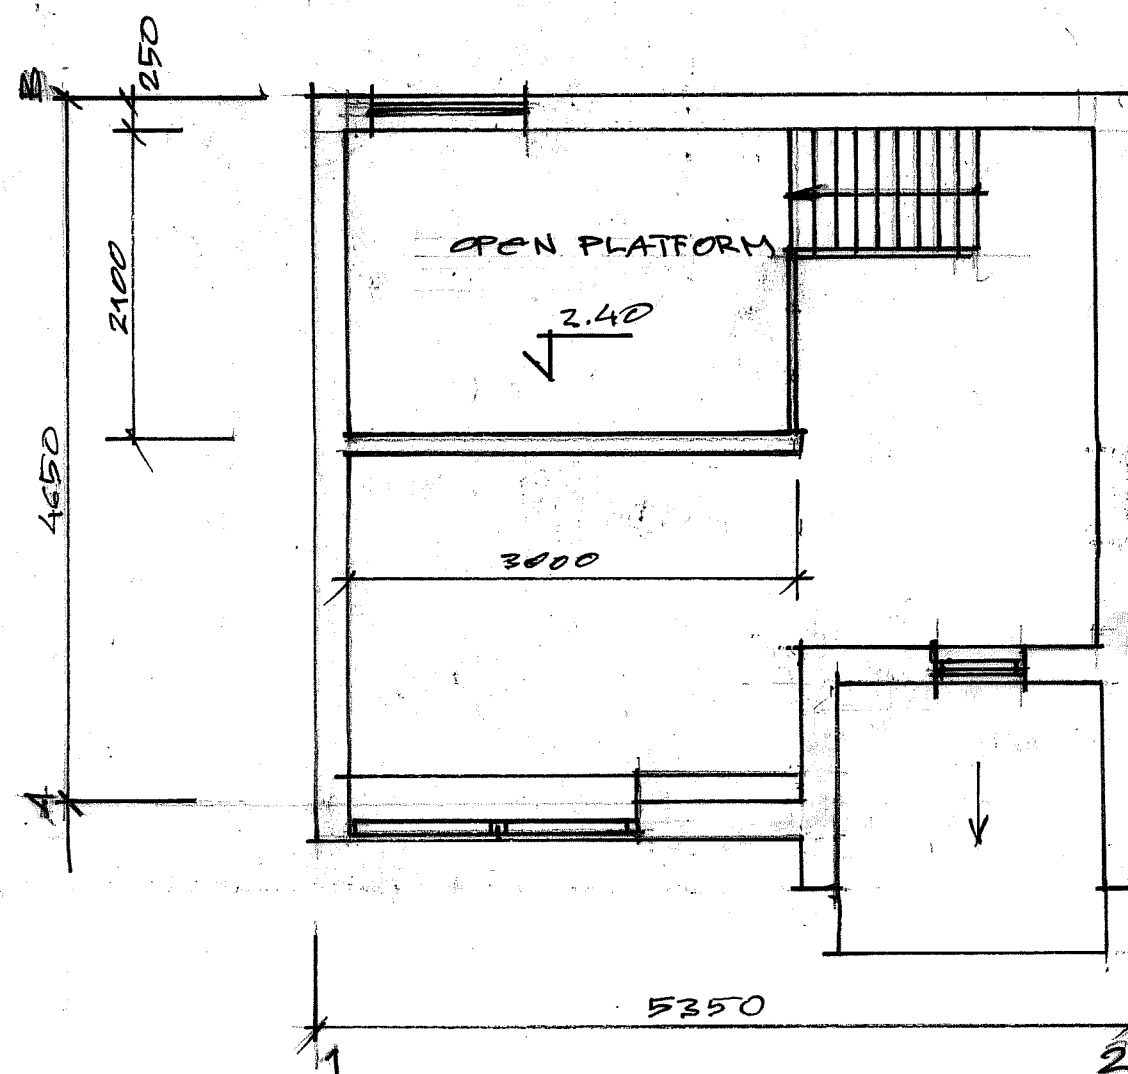

ROOF PLAN SCALE 1:100

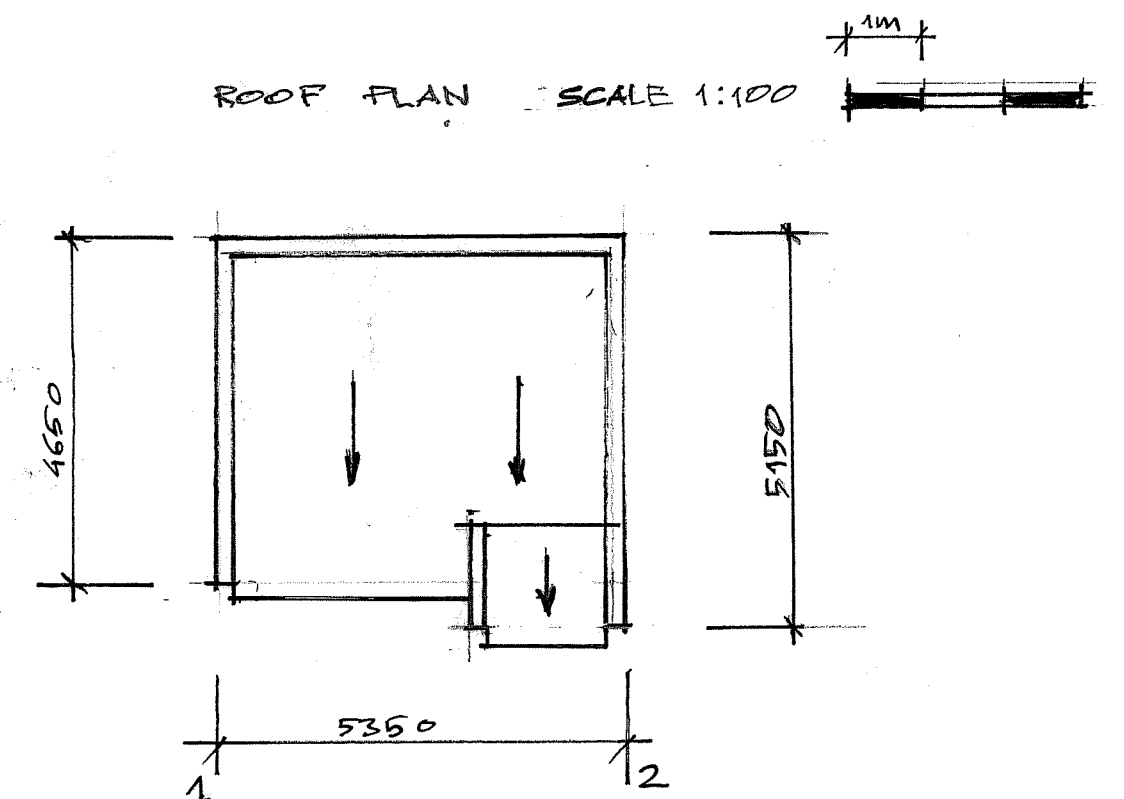

SCALE 1:50

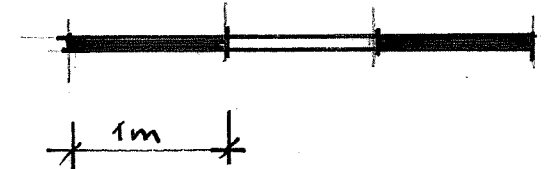

2 MILL COTTAGES
YAPTON ROAD
BARNHAM, PO 22 0BG