


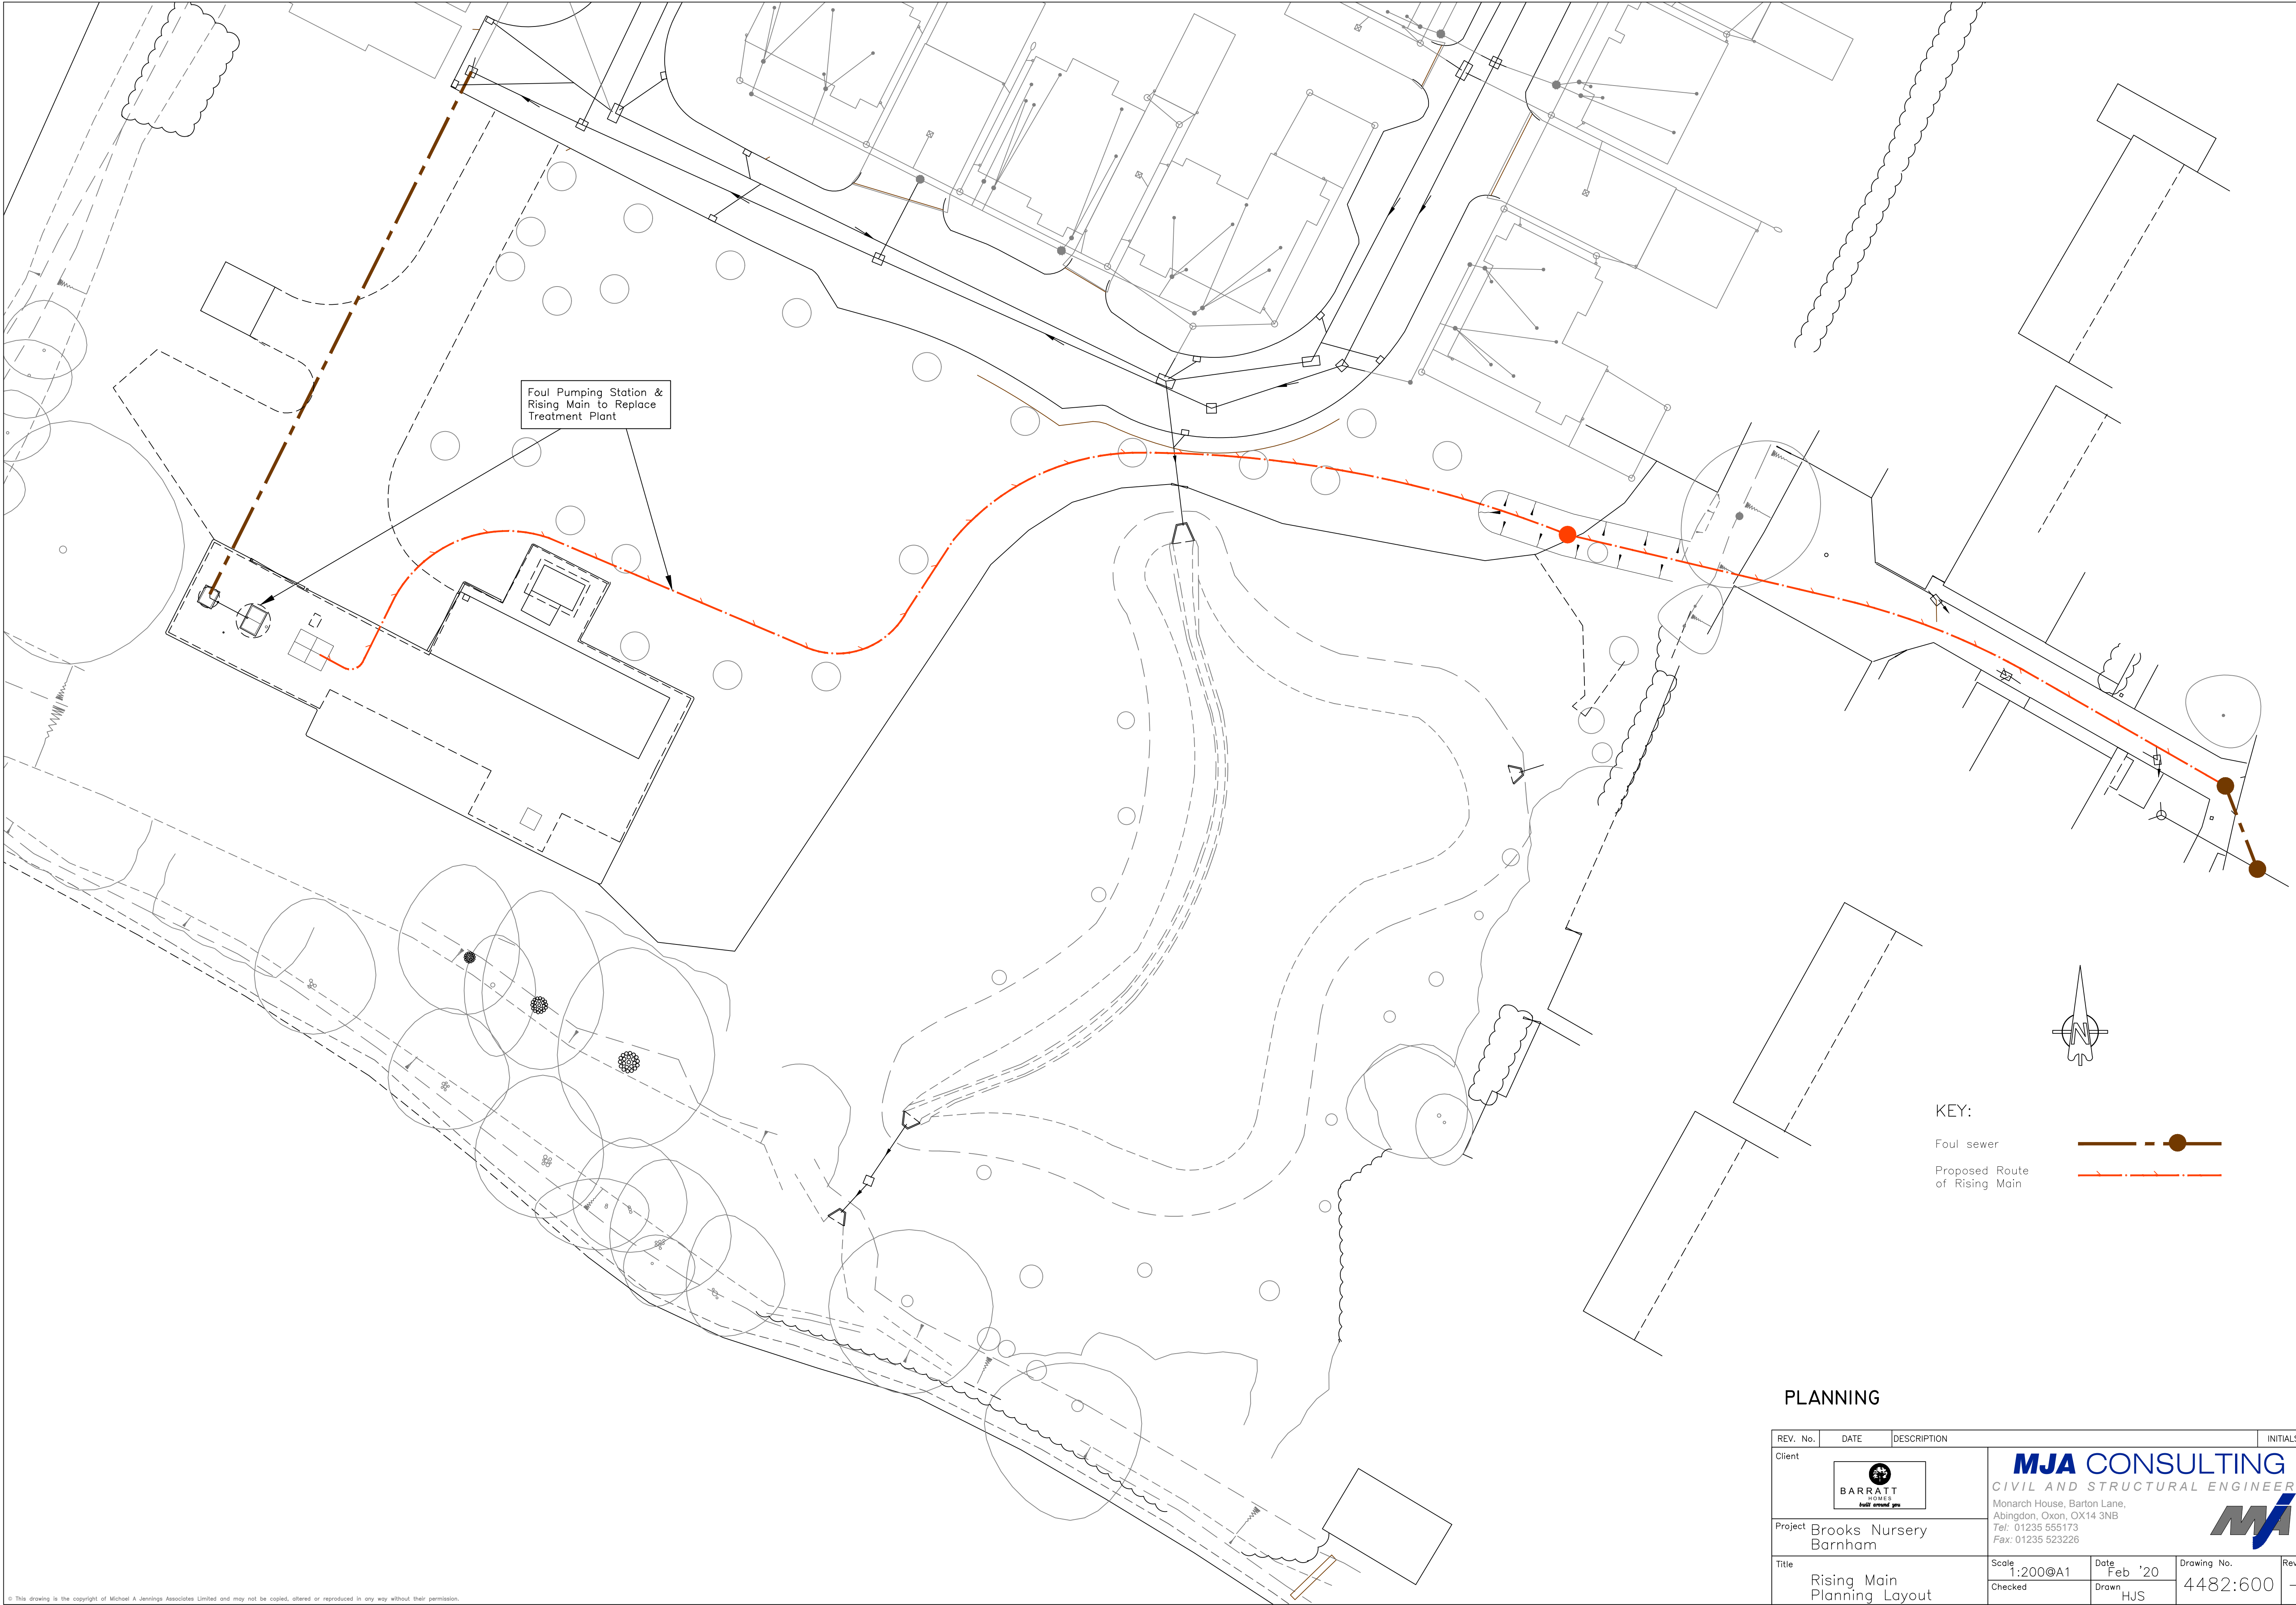

© This drawing is the copyright of Michael A Jennings Associates Limited and may not be copied, altered or reproduced in any way without their permission.

PLANNING

| REV. No.    | DATE | DESCRIPTION   | INITIALS                                                                              |
|-------------|------|---|---------------------------------------------------------------------------------------|
| Client      |      | <div><div><b>BARRATT</b><br/>HOMES<br/><small>build. around you</small></div><div><b>MJA CONSULTING</b><br/>CIVIL AND STRUCTURAL ENGINEERS<br/>Monarch House, Barton Lane,<br/>Abingdon, Oxon, OX14 3NB<br/>Tel: 01235 555173<br/>Fax: 01235 523226</div></div> |  |
| Project     |      | Brooks Nursery<br>Barnham   |                                                                                       |
| Title       |      | Rising Main<br>Planning Layout   |                                                                                       |
| Scale       |      | 1:200@A1   | Date Feb '20                                                                          |
| Checked     |      |   | Drawn HJS                                                                             |
| Drawing No. |      | 4482:600   | Rev —                                                                                 |