
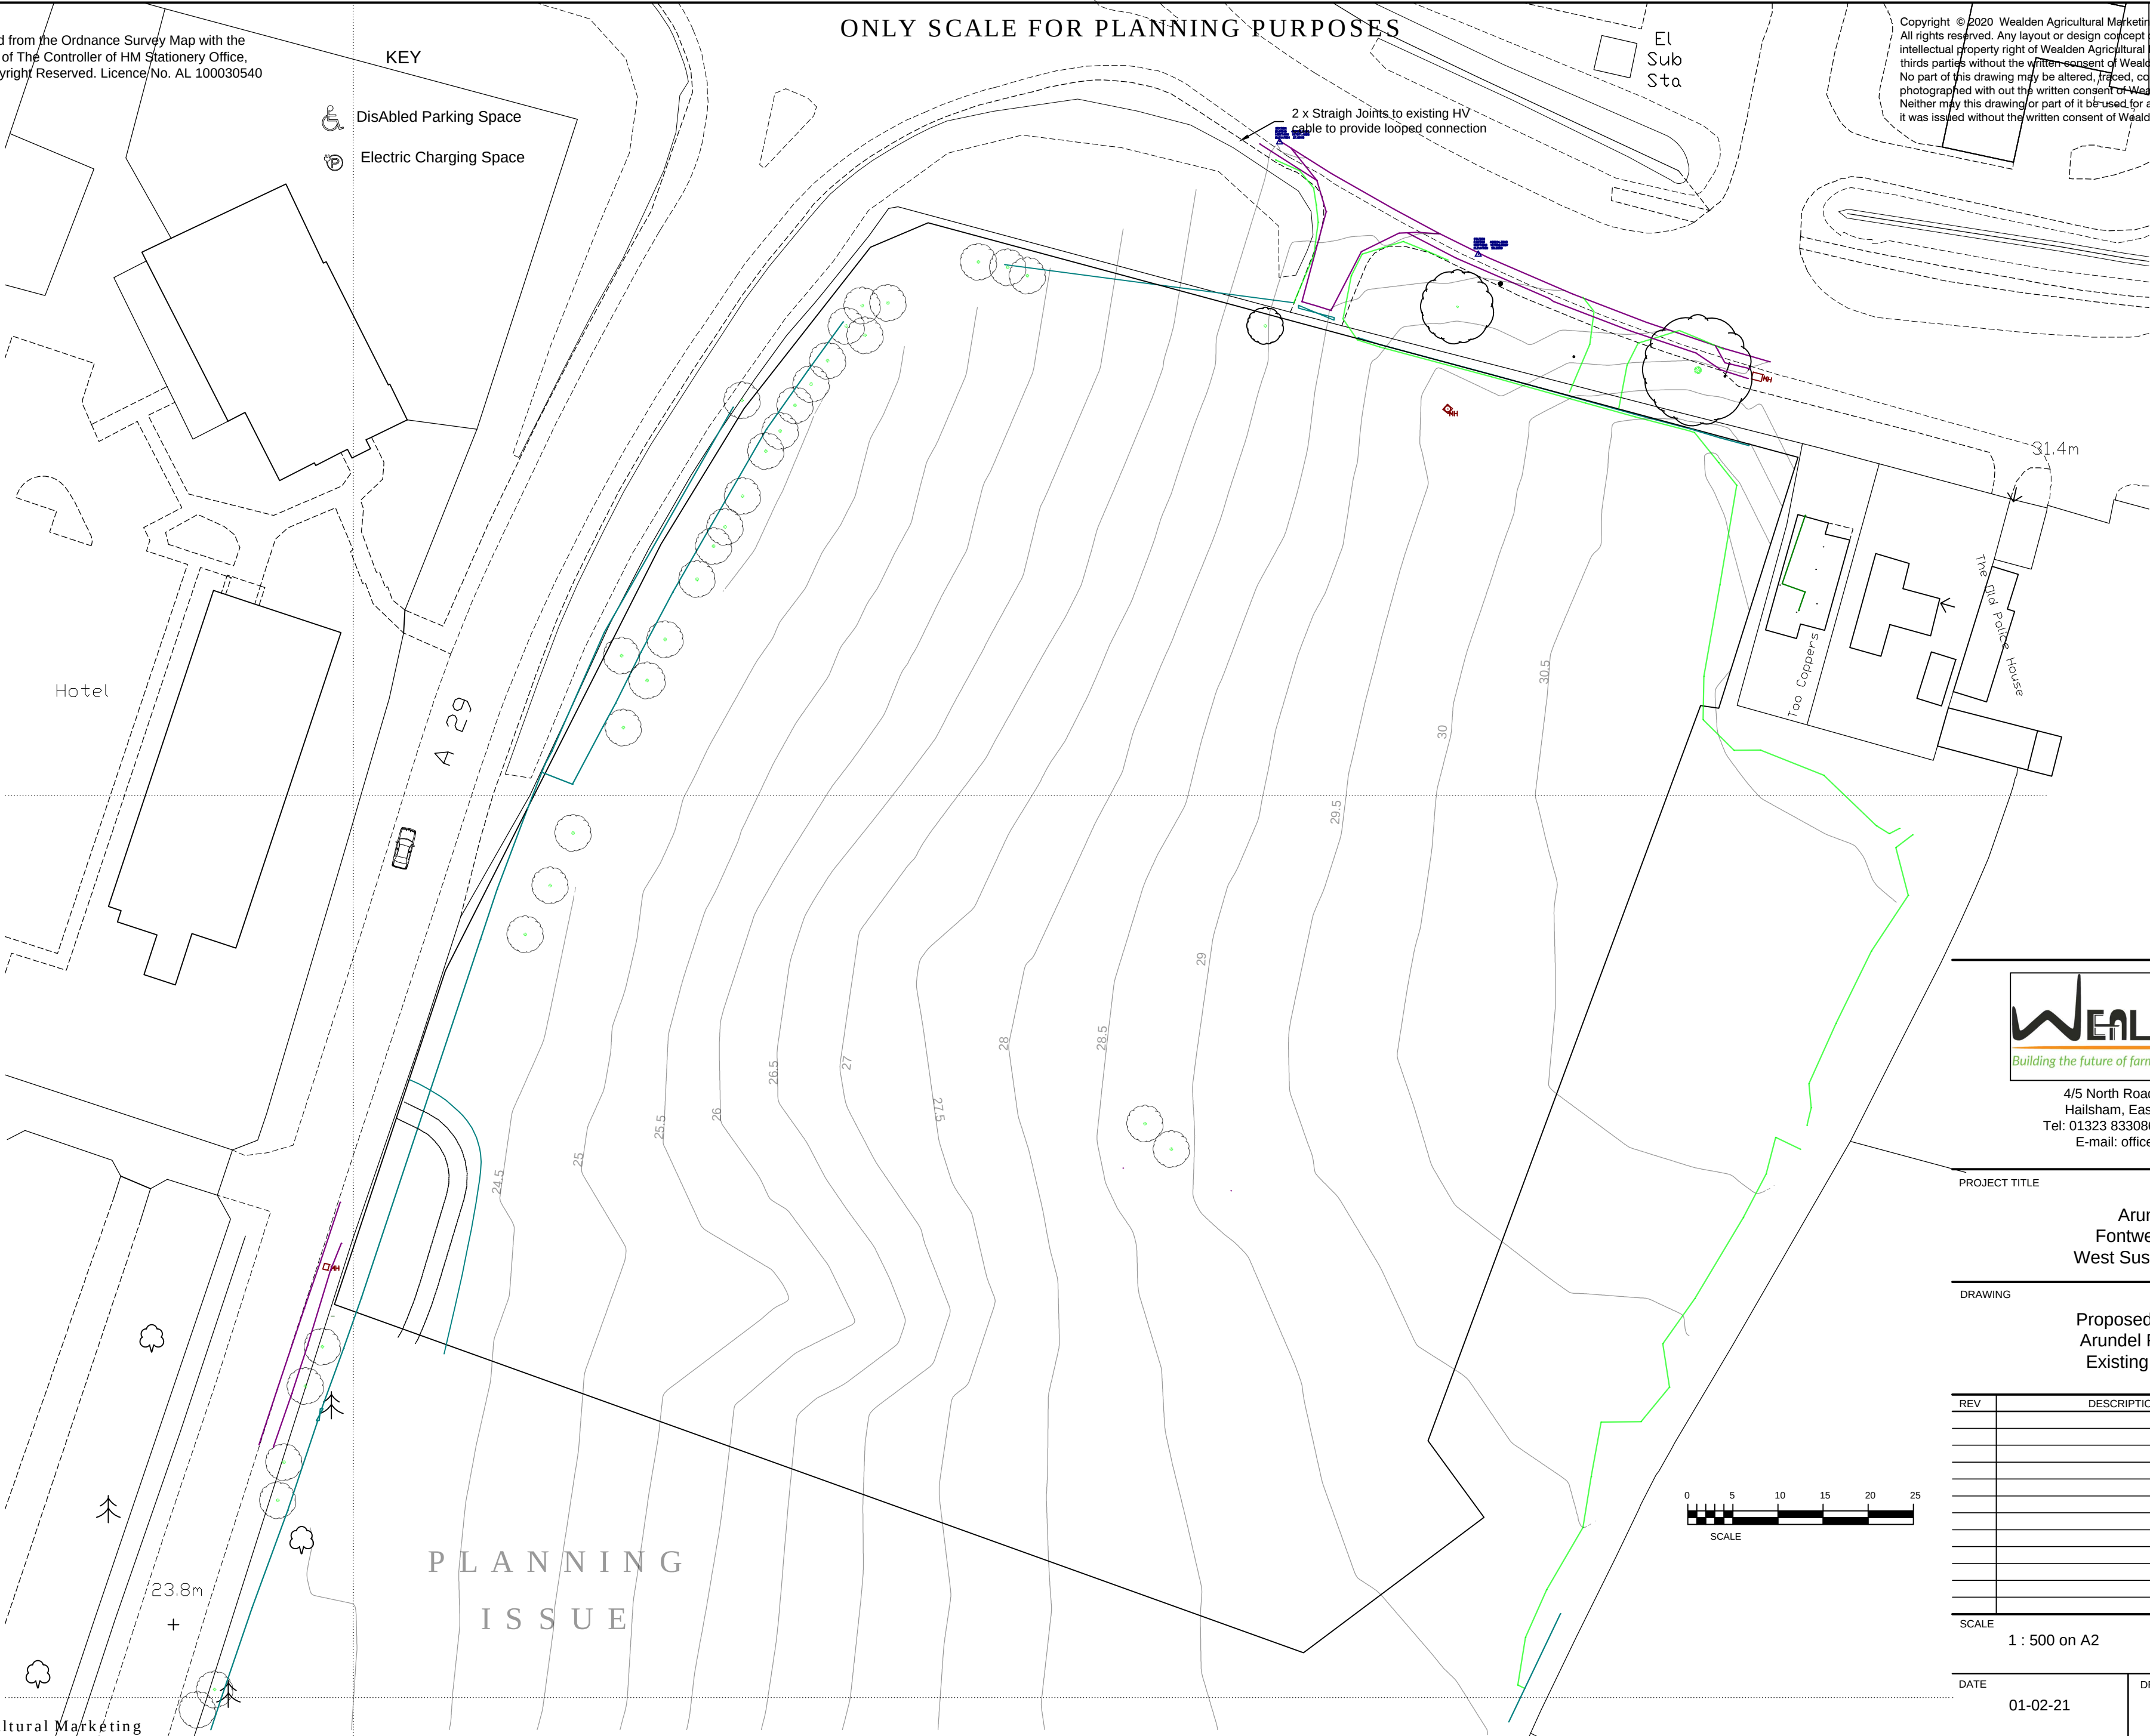


Reproduced from the Ordnance Survey Map with the Permission of The Controller of HM Stationery Office, Crown Copyright Reserved. Licence No. AL 100030540

ONLY SCALE FOR PLANNING PURPOSES

Copyright © 2020 Wealden Agricultural Marketing Ltd. All rights reserved. Any layout or design concept contained within the drawing remains the intellectual property right of Wealden Agricultural Marketing Ltd and shall not be released to third parties without the written consent of Wealden Agricultural Marketing Ltd. No part of this drawing may be altered, traced, copied, electronically scanned, or photographed without the written consent of Wealden Agricultural Marketing Ltd. Neither may this drawing or part of it be used for any purpose other than for which it was issued without the written consent of Wealden Agricultural Marketing Ltd.

- KEY
- Disabled Parking Space
 - Electric Charging Space

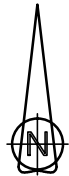

4/5 North Road, Bodle Street Green
Hailsham, East Sussex, BN27 4RG
Tel: 01323 833086 Mobile: 07836 588181
E-mail: office@wealdenam.com

PROJECT TITLE

GTR
Arundel Road
Fontwell Walberton
West Sussex, BN18 0SB

DRAWING

Proposed Industrial Unit
Arundel Road, Fontwell
Existing Level Survey

REV	DESCRIPTION	DATE	BY

SCALE

1 : 500 on A2

DRAWN

SAK

DATE

01-02-21

DRAWING No.

WM/688/P502