


ONLY SCALE FOR PLANNING PURPOSES

Copyright © 2014 Wealden Agricultural Marketing Ltd.
All rights reserved. No part of this drawing may be altered, traced, copied, electronically scanned, or photographed with out the consent of Wealden Agricultural Marketing Ltd.
Neither may this drawing or part of it be used for any purpose other than for which it was issued without the consent of Wealden Agricultural Marketing Ltd.

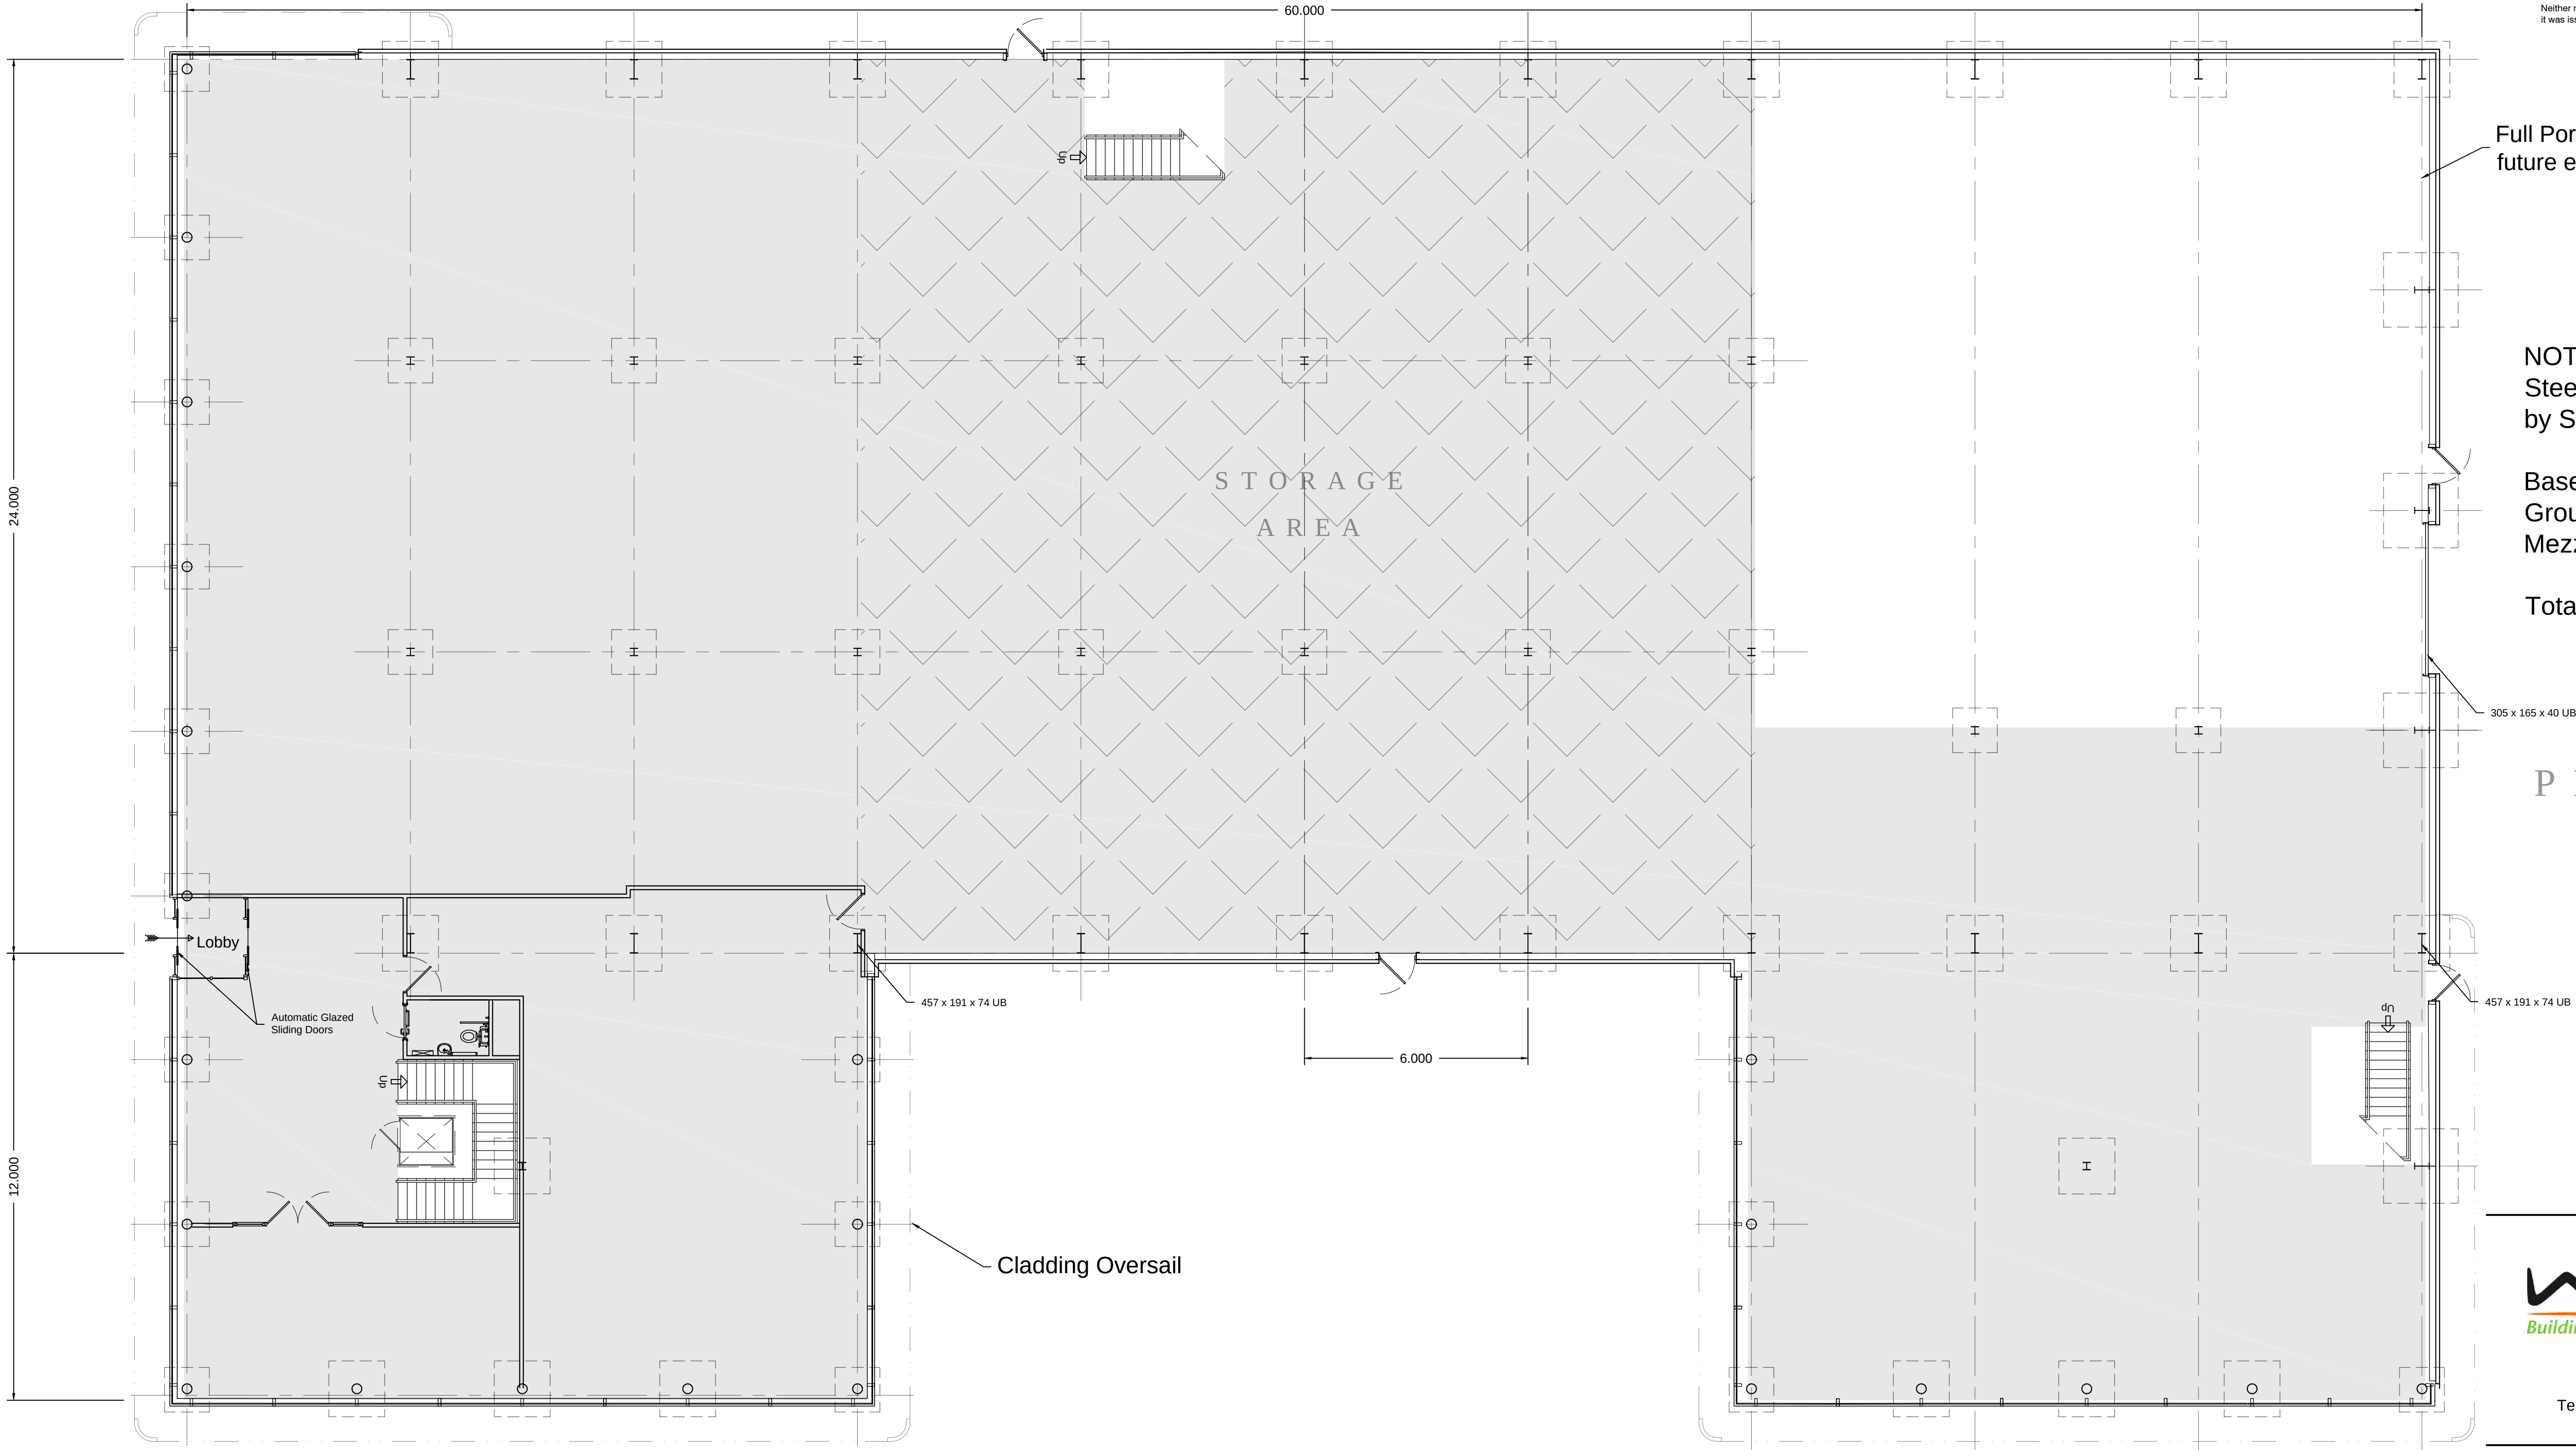

NOTES:-
Steel Sizes to be confirmed
by Structural Engineer

Basement	110 m ²
Ground Floor	1,880 m ²
Mezzanine	1,540 m ²
Total	3,530 m ²

P L A N N I N G
I S S U E



4/5 North Road, Bodle Street Green
Hailsham, East Sussex, BN27 4RG
Tel: 01323 833086 Mobile: 07836 588181
E-mail: wealdag@btinternet.com

PROJECT TITLE
GTR
Arundel Road
Fontwell Walberton
West Sussex, BN18 0SB

DRAWING
Proposed New Factory
Unit "A"
Plan and Section

REV	DESCRIPTION	DATE	BY
Rev. 1	Entrance revised	24-05-21	SAK

SCALE 1 : 100 on A1 1 : 150 on A2	DRAWN SAK
---	--------------

DATE 23-12-20	DRAWING No. WM/688/P11
------------------	---------------------------

