


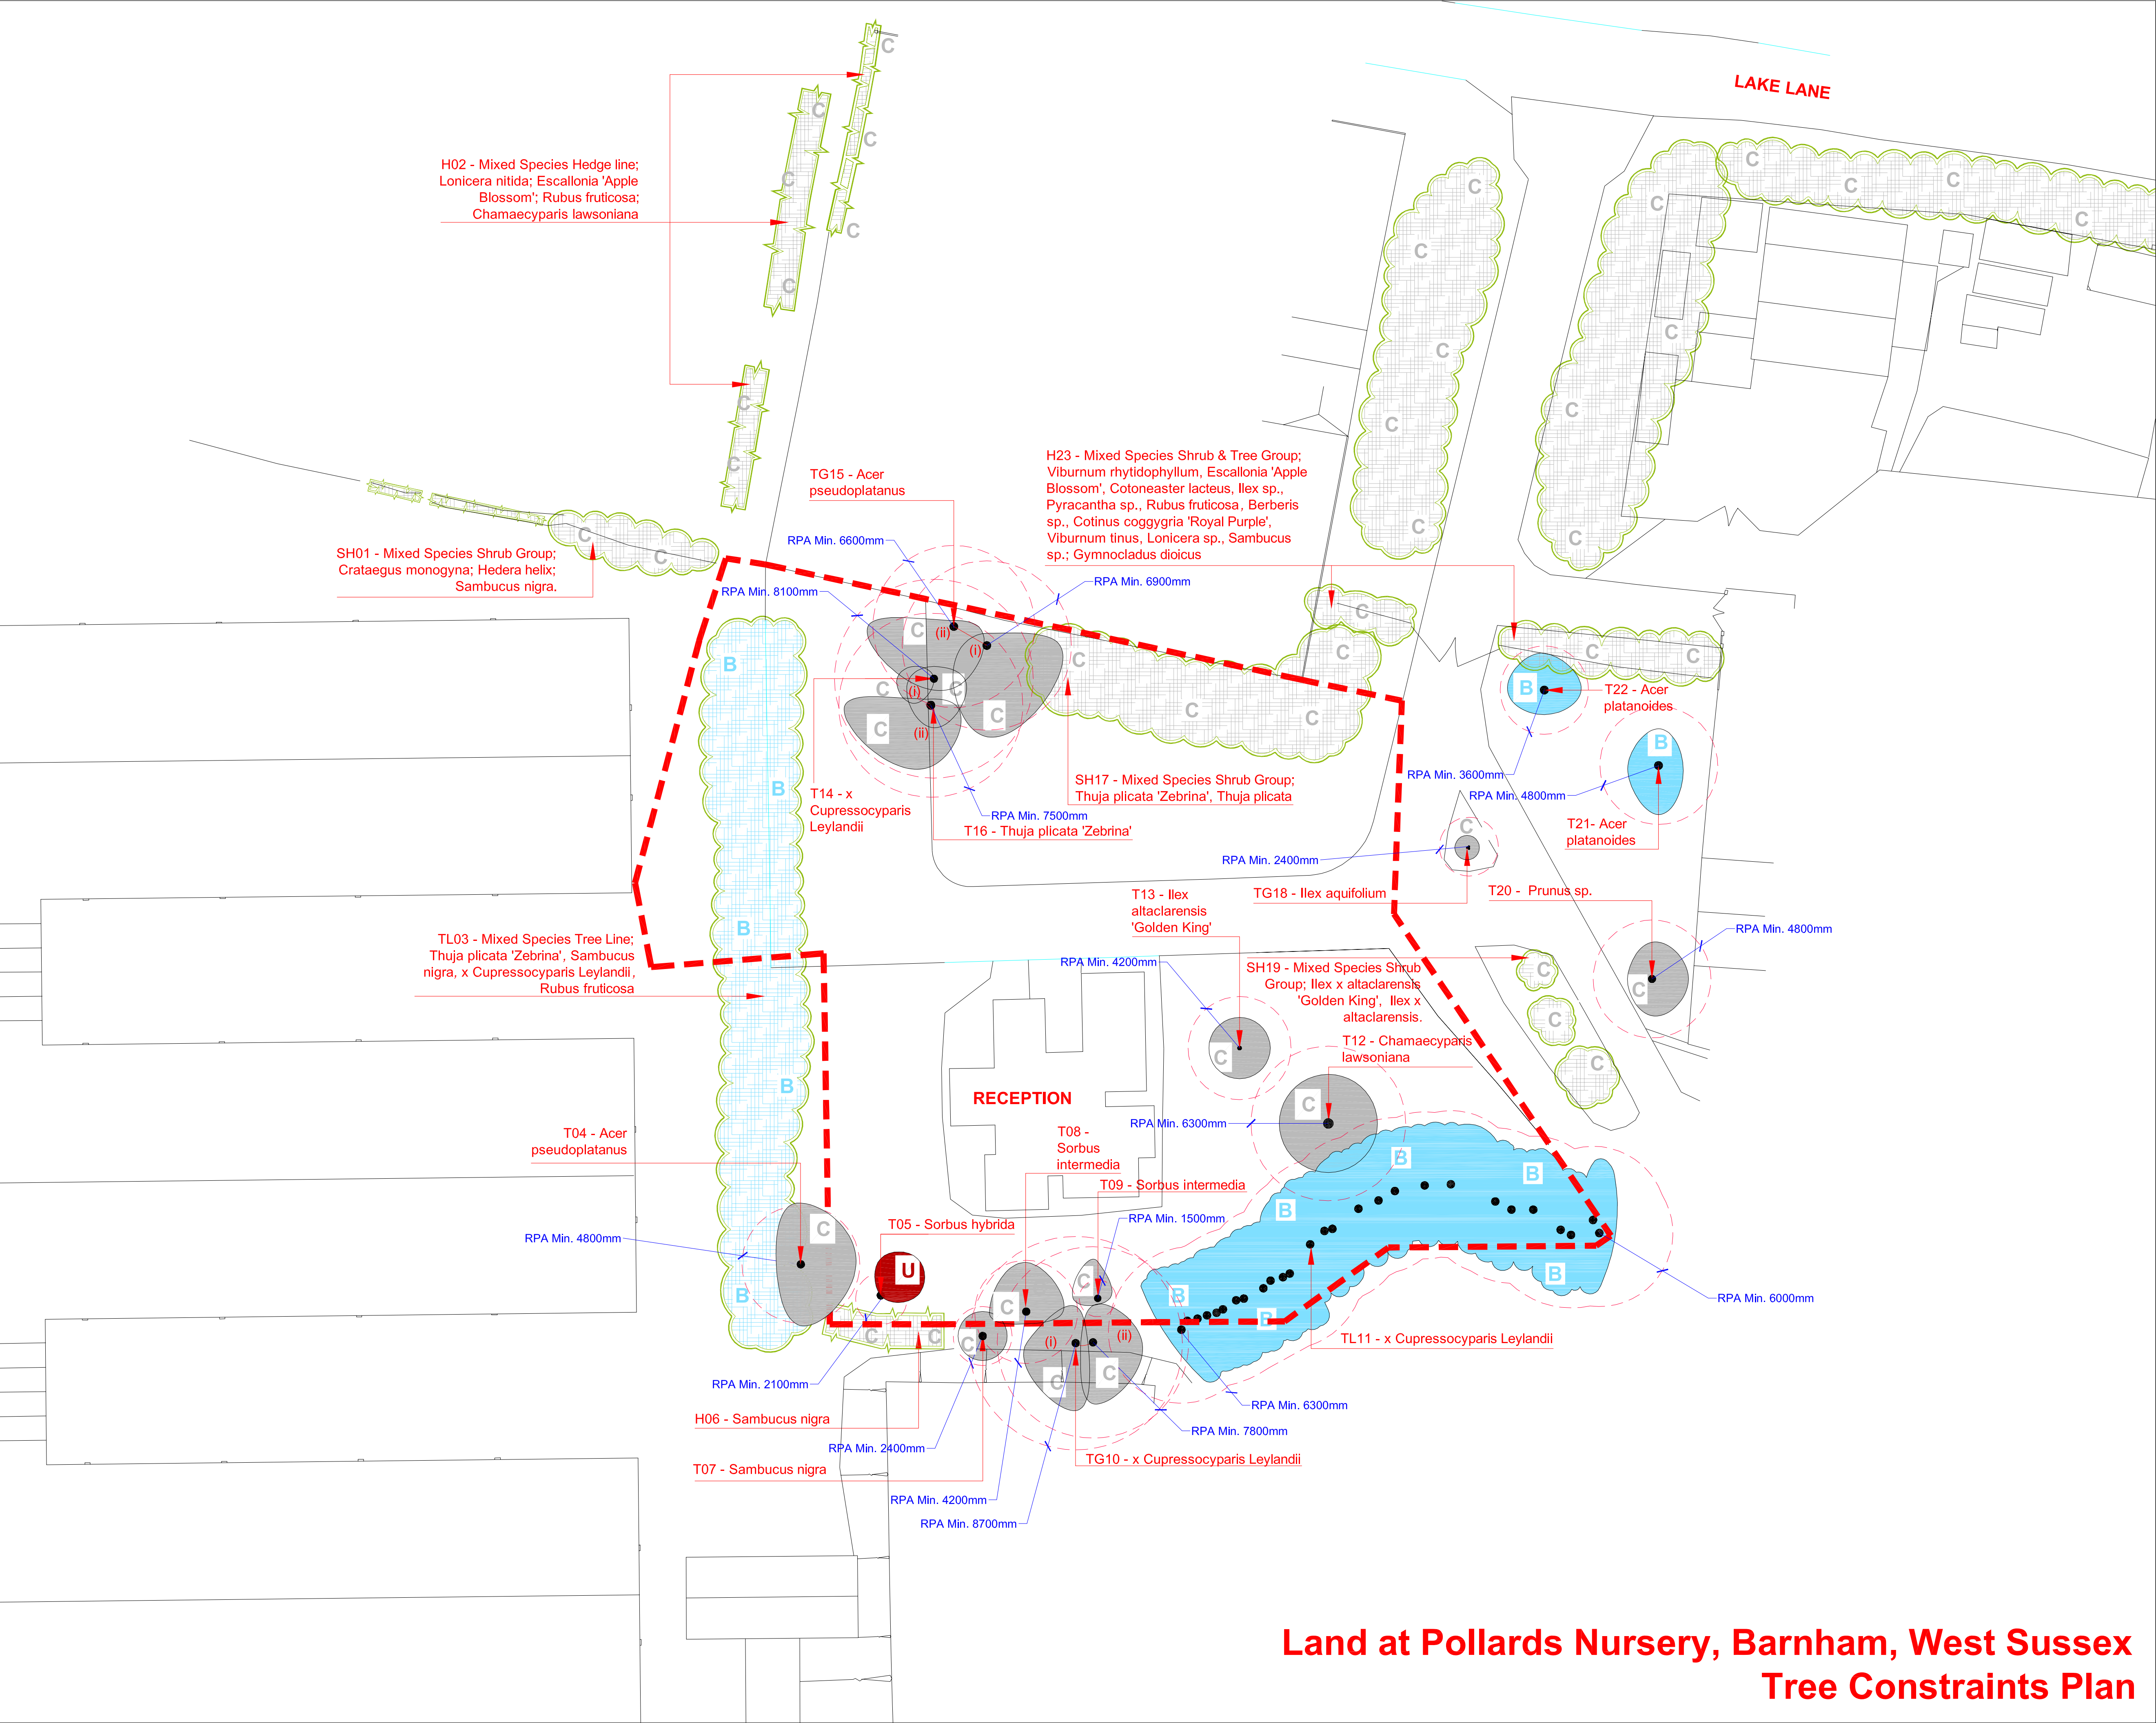

Legend

Tree Survey Study Area.

Tree and Shrub Numbers.

Tree Root Protection Areas
Tree Root Protection Areas calculated and specified in accordance with BS 5837:2012 - 'Trees in Relation to Design, Demolition and Construction'.

Category A Trees
Trees of High Quality and Value.

Category B Trees
Trees of Moderate Quality and Value.

Category C Trees
Trees of Low Quality and Value.

Category U Trees
Trees Unsuitable For Retention.

Category C Shrub
Planting; Shrubs of Low Quality and Value.

Category C Hedge
Planting; Hedge of Low Quality and Value.

N

Rev	Description	Date	Initials
00	Planning Issue	26.01.16	JJ

Lizard Landscape Design

Lizard Landscape Design and Ecology
34 South Street
Tarring
Worthing
West Sussex
BN14 5AA
T. 01903 216033
E. lizard.landscape@btconnect.com

Project title

Land at Pollards Nursery
Barnham, West Sussex

Drawing title

Tree Constraints Plan

Scale

1:250 @ A1

Drawn

GS

Date

26.01.16

Drawing No

LLD936 / 01

Revision

00

CAD Filename

LLD936 / CADDrawings

Land at Pollards Nursery, Barnham, West Sussex

Tree Constraints Plan