


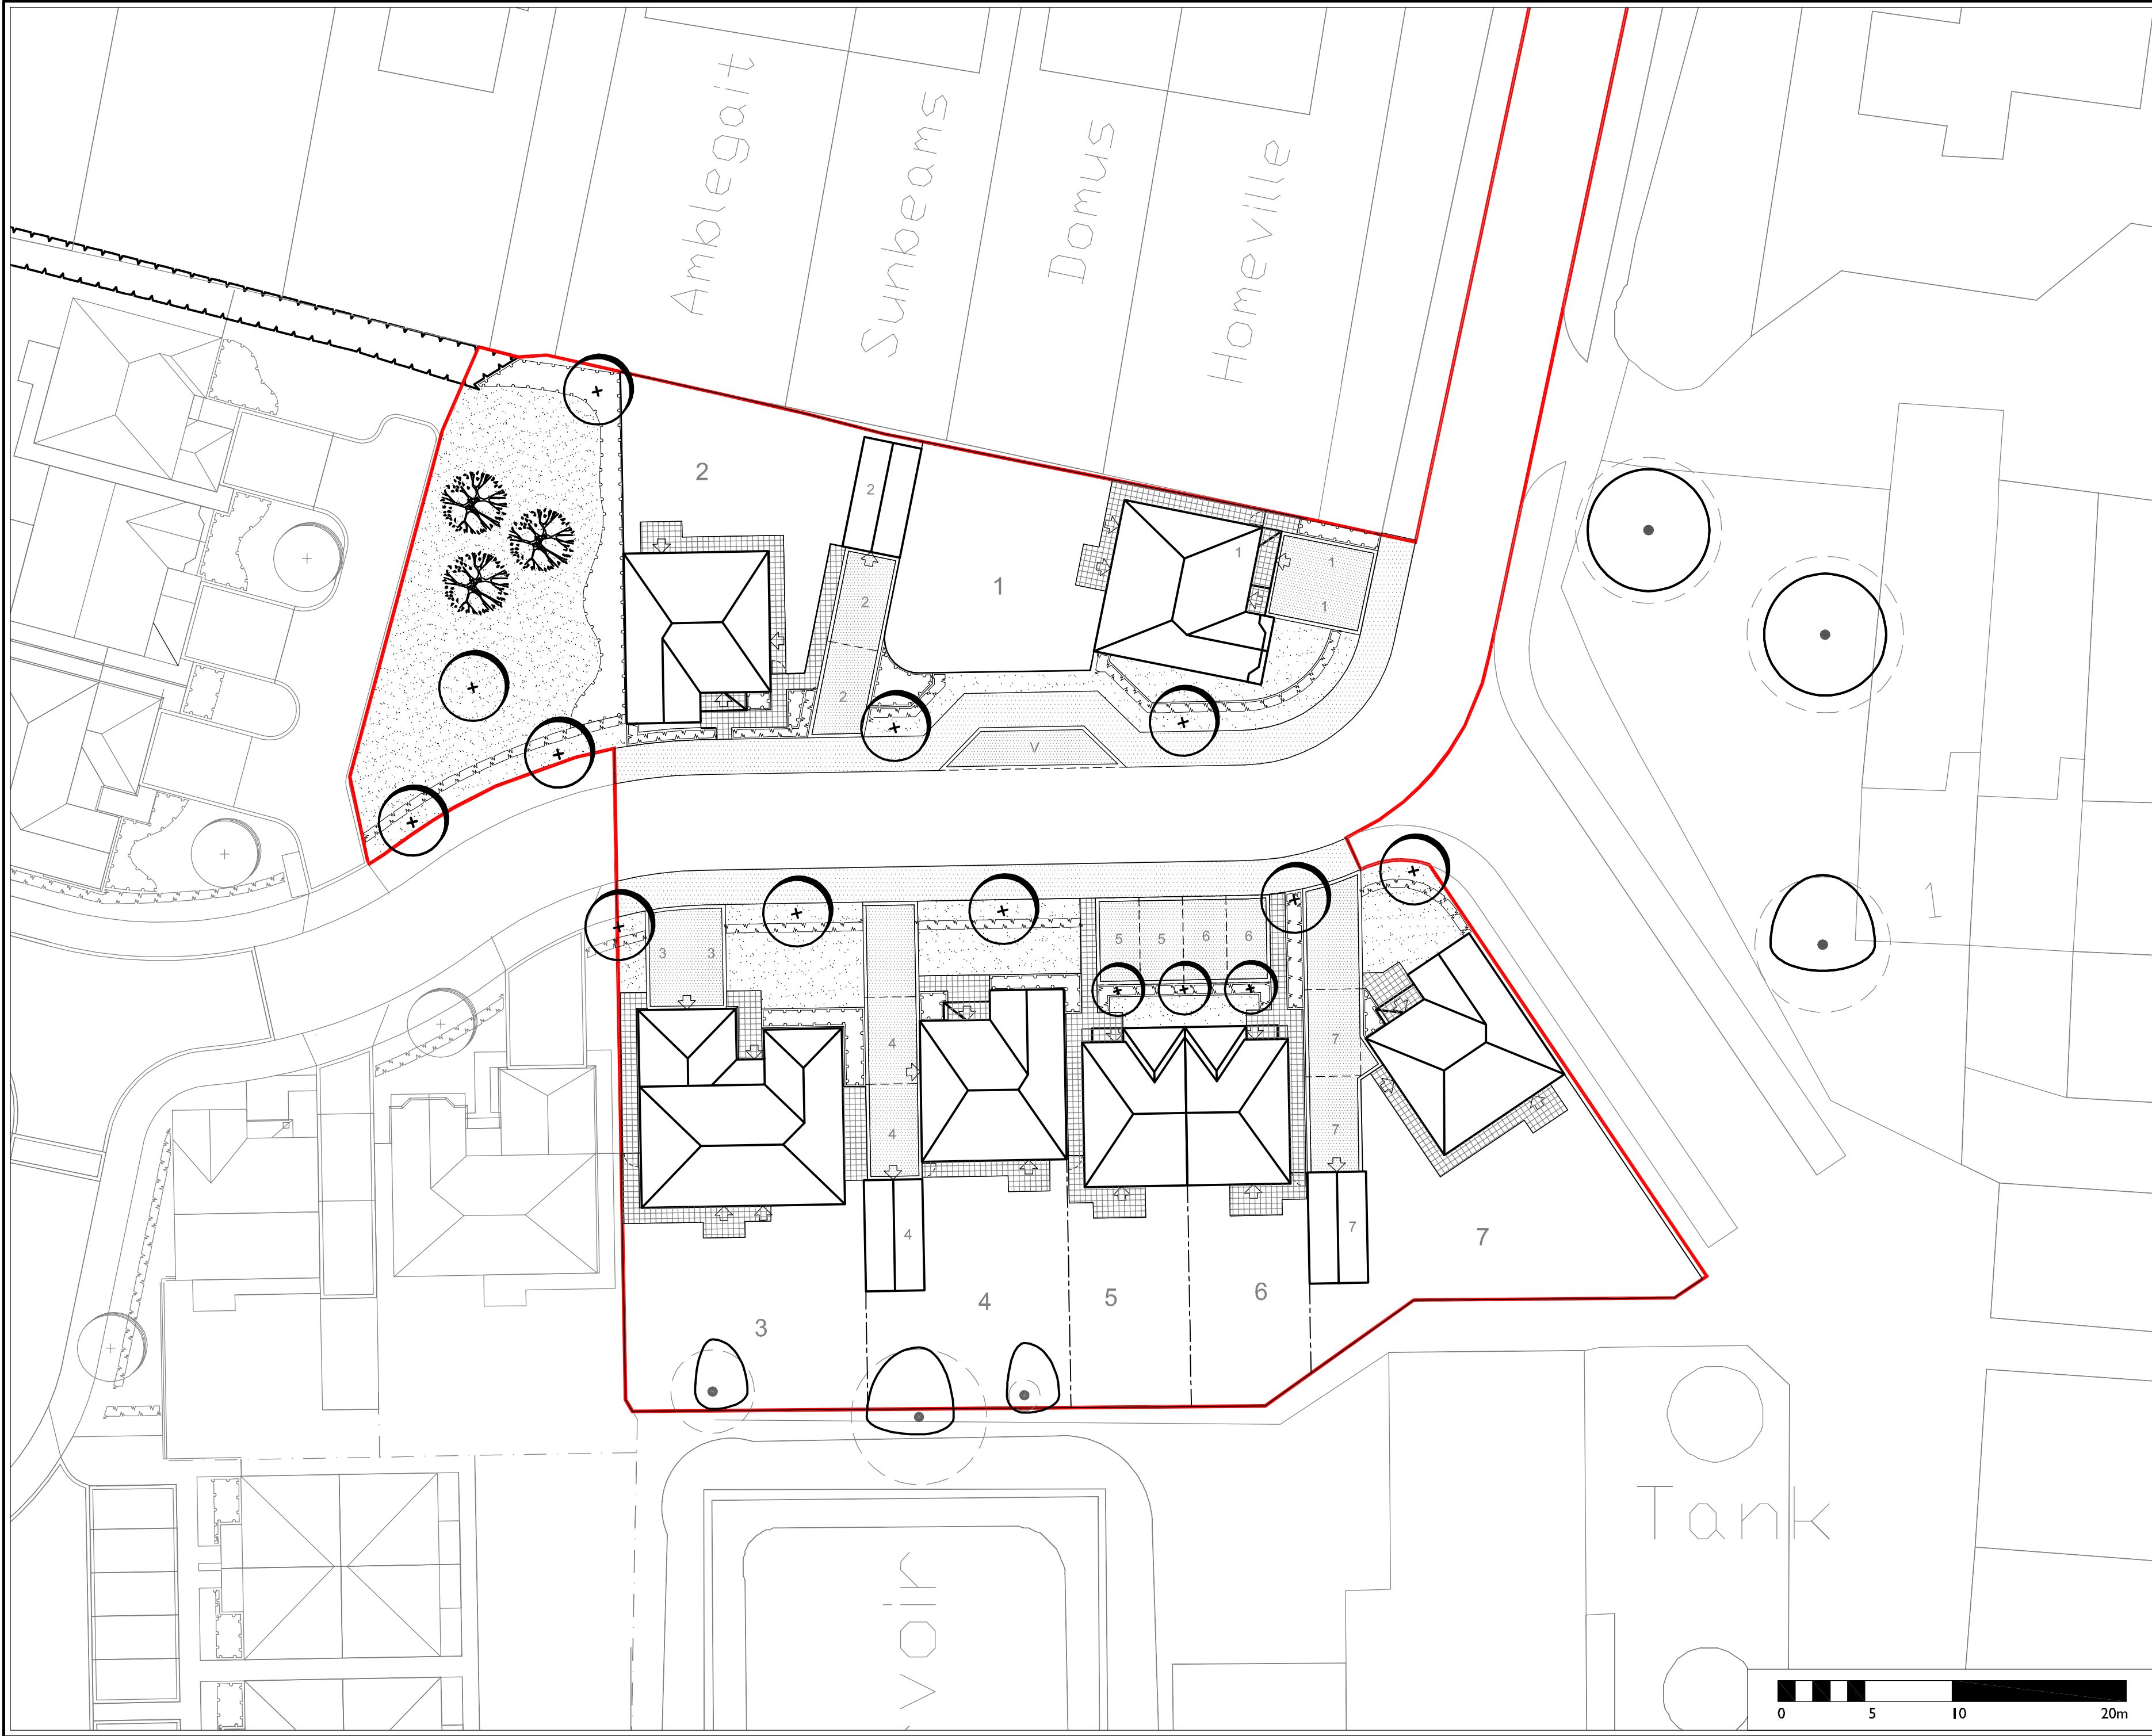

APAL FILE REFERENCE
2600-LA-06

Notes

This drawing is subject to copyright.
This drawing is for Planning purposes only.
Do not construct from this drawing.

North

LEGEND

Application Boundary

Existing Trees / Tree Groups to be retained

Proposed Tree

Proposed multi-stem tree

Proposed hedge

Proposed shrub planting

Proposed native buffer planting

Proposed grass - amenity seed

Tarmac Road with Concrete BS Kerb with 125mm upstand

Tarmac Footpath with Concrete Pin kerb laid flush

Private Drives - Tarmac framed with soldier course block paved edging. Colour: Traditional

Private Paths - Flag Paving, Size: 450x450mm, Finish: Riven, Colour: Buff

Brick walls - to Architects detail

Notes:

- All products similar or approved.
- Engineer to confirm foundation details in accordance with practice note 4.2 of the NHBC guide.
- For details on: Levels, services and drainage refer to Engineers drawing.
- To be read in conjunction with: 2600-PP-06 Planting Plan

P3

Amended to latest architect layout

23/03/16

BB

JH

P2

Amended to latest architect's layout

21/12/15

AC

JH

Rev

Description

Date

Drawn

Checked

Drawing Status

PLANNING

Allen Pyke Associates

Landscape architecture Urban design Environmental planning

The Factory, 2 Acre Road,
Kingston upon Thames,
Surrey KT2 6EF

T 020 8549 3434 F 020 8547 1075
www.allenpyke.co.uk
KINGSTON UPON THAMES • CAMBRIDGE

A registered practice of the Landscape Institute

Client:
Redrow Homes Southern Counties

Scale:
1:250@A2

Project:
Former Office Land of Pollards Nursery

By/Chk:
LM/JH

Drawing Title:
General Arrangement Plan

Date:
16/12/15

Drawing Number:
2600-LA-06

Revision:
P3

0

5

10

20m

ARUN DISTRICT COUNCIL B/M3/16/PL