


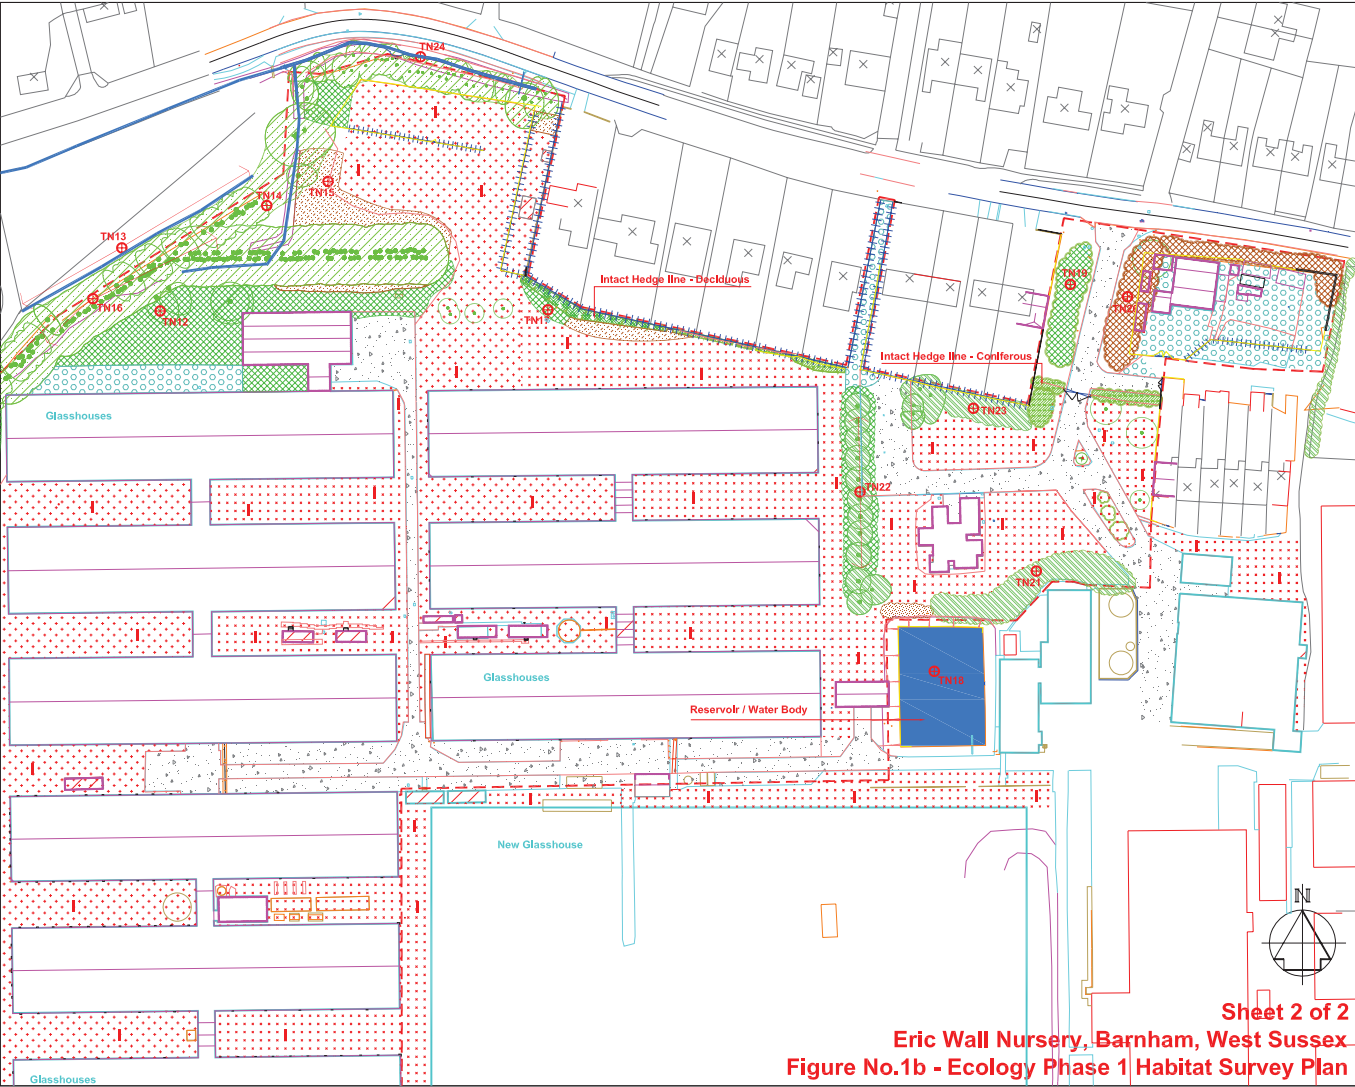

Legend

- Site Survey Area.
- Scattered Trees.
- Mixed Woodland.
- Line of Coilliers.
- Improved Amenity Grassland.
- Semi Improved Rough Grassland.
- Arable.
- Tall Ruderal Vegetation.
- Intact Hedge line - Deciduous.
- Intact Hedge line - Coniferous.
- Introduced Shrubs.
- Line of Shrubs.
- Dense Scrub Vegetation.
- Water Body / Standing Water.
- Ditch Feature with some Standing Water at the time of the survey.
- Bare Ground.
- Hardstanding / Tarmac/adam.
- Boundary and Site Fencing.
- Refuse Pile / Compost Heap.
- Botanical Target Notes.

No.	Description	Date	Initials
1	Initial Notes	15/05/16	ET

Lizard Landscape Design
Lizard Landscape Design
10 Grosvenor Street East
Lizard
West Sussex
BN14 6AA
Tel: 01323 216233
Fax: 01323 216777
Email: lizard.landscape@btconnect.com

Project title	
Eric Wall Nursery, Barnham, West Sussex	
Drawing title	
Ecology Phase 1 Habitat Survey Sheet 2 of 2	
Drawing No	Revision
15008/A1	00

Figure No.1b
Lizard Landscape Design

Sheet 2 of 2
Eric Wall Nursery, Barnham, West Sussex
Figure No.1b - Ecology Phase 1 Habitat Survey Plan