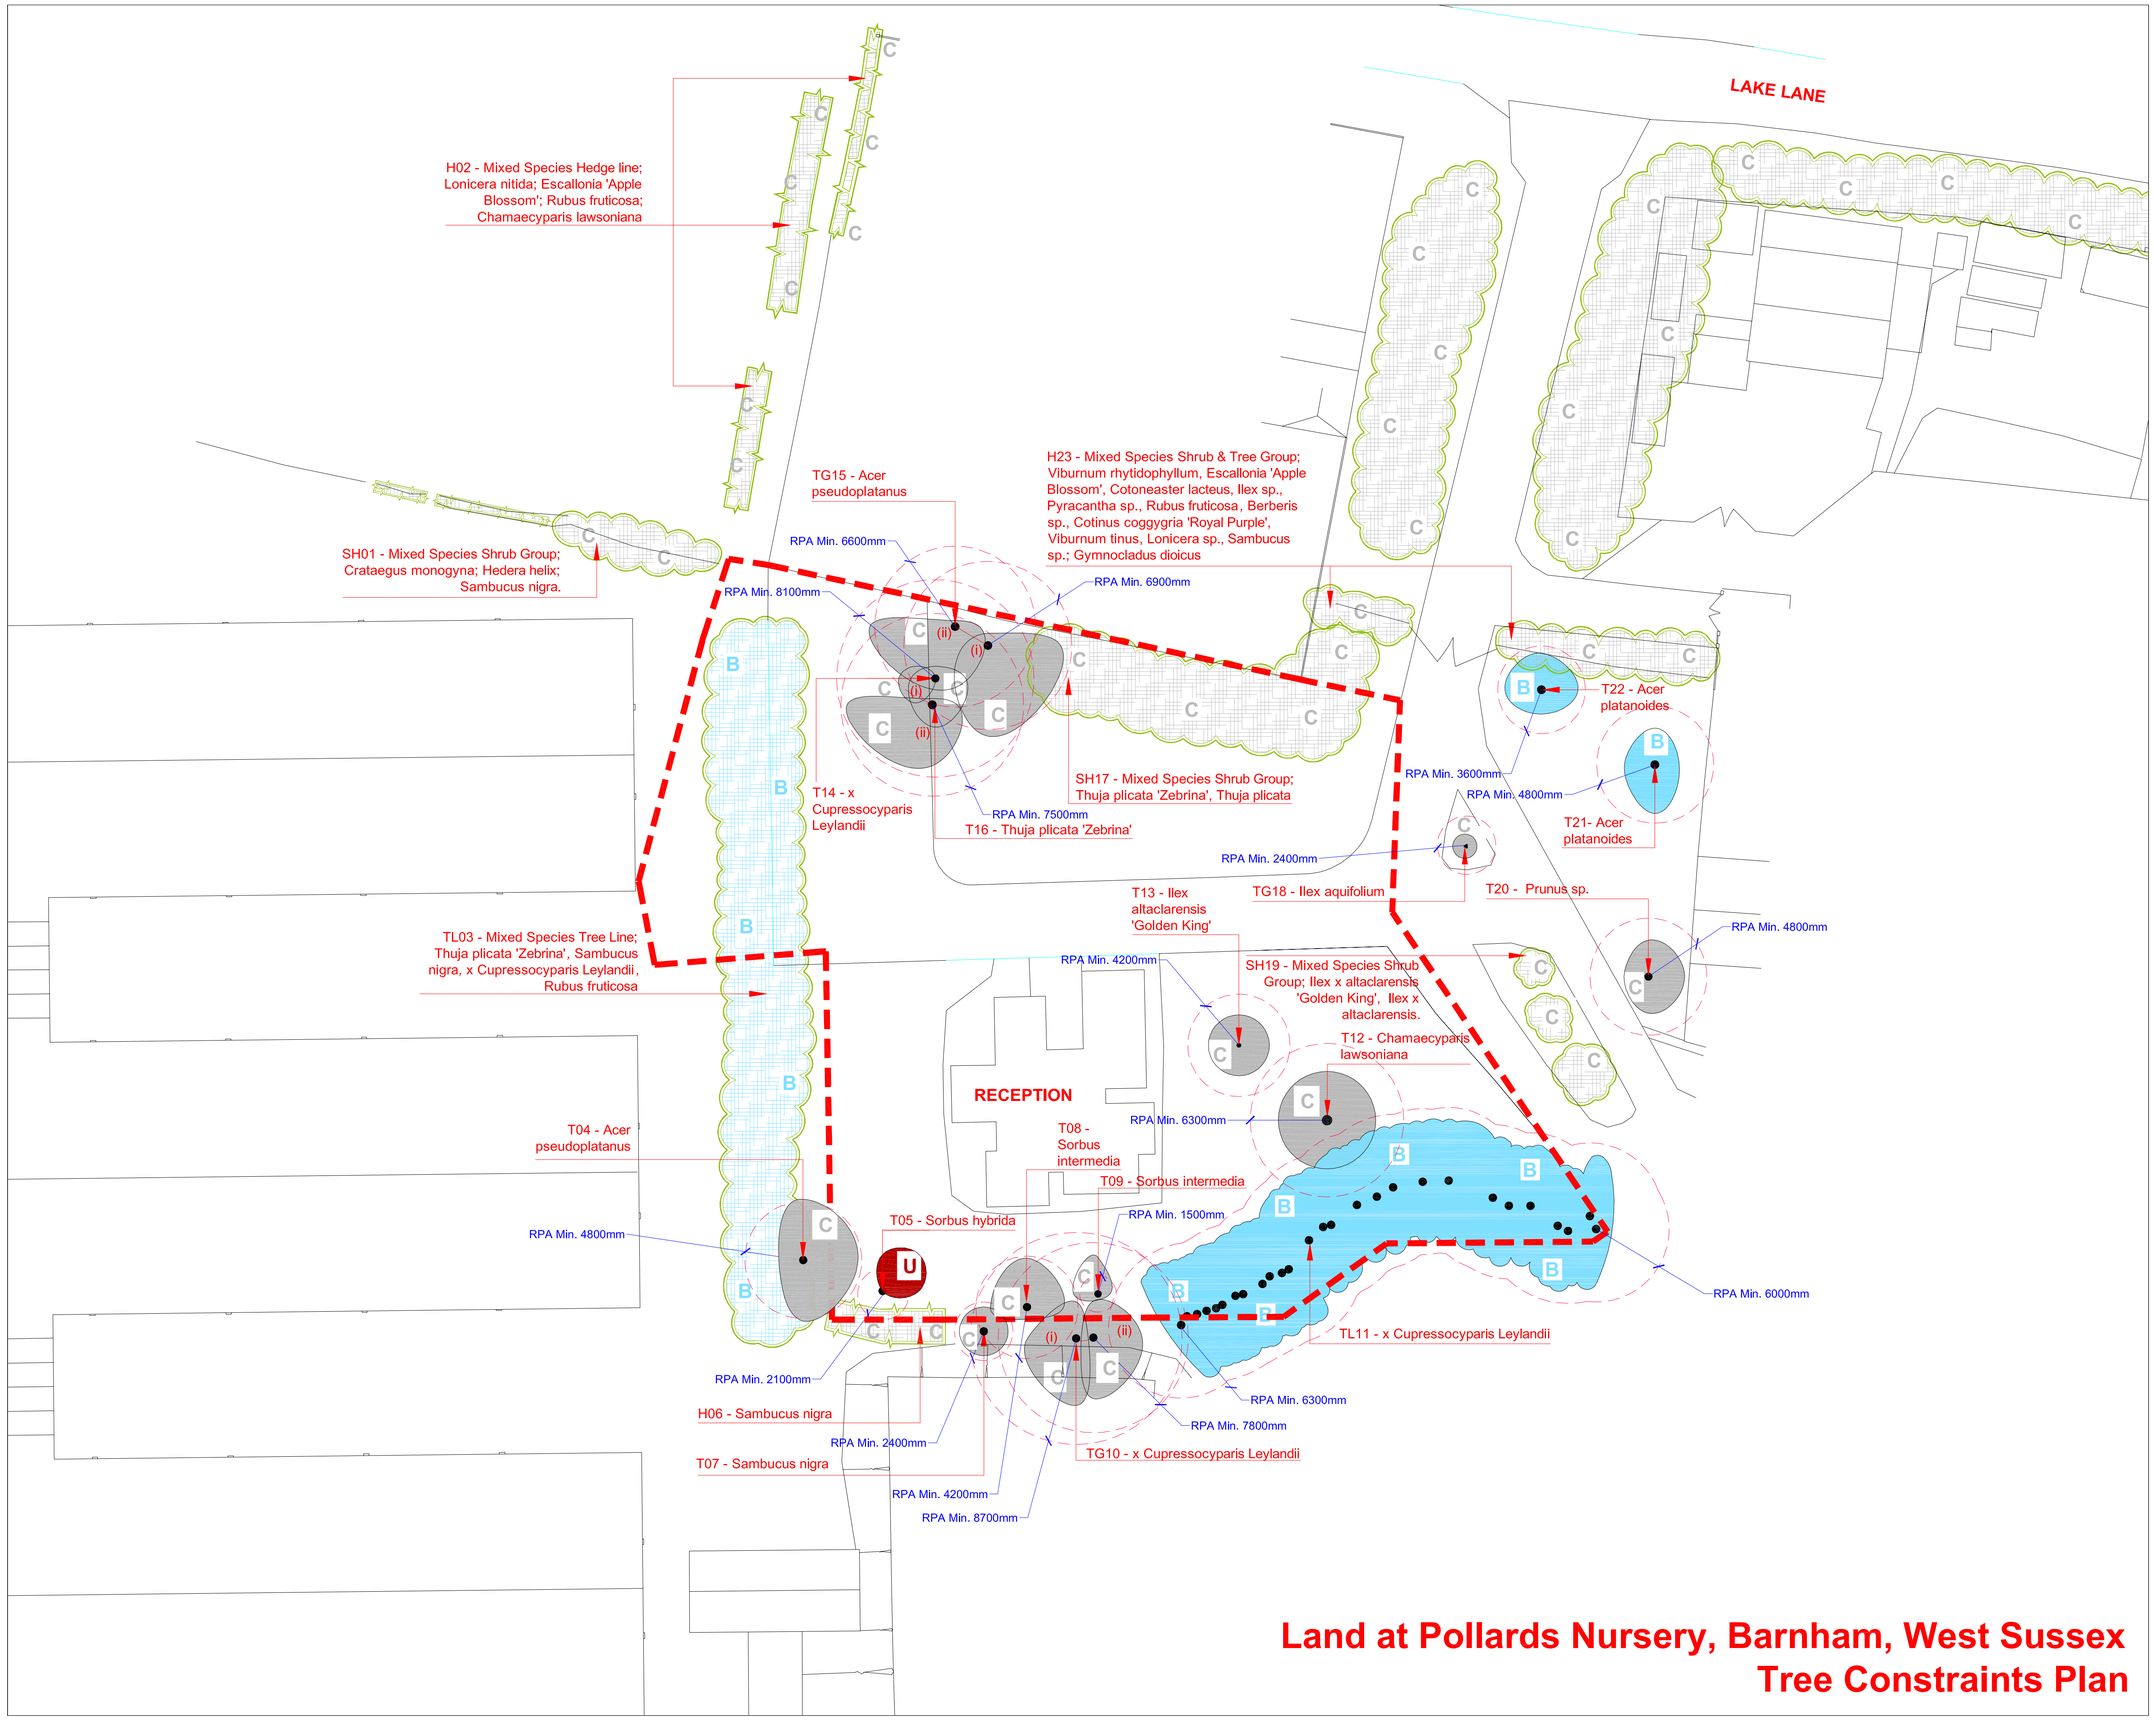

Land at Pollards Nursery, Barnham, West Sussex
Tree Constraints Plan

Legend

- Tree Survey Study Area.
- T 21 — Tree and Shrub Numbers.
- Tree Root Protection Areas — Tree Root Protection Areas calculated and specified in accordance with *BS 5837:2012 - 'Trees in Relation to Design, Demolition and Construction'*.
- A — Category A Trees: Trees of High Quality and Value.
- B — Category B Trees: Trees of Moderate Quality and Value.
- C — Category C Trees: Trees of Low Quality and Value.
- U — Category U Trees: Trees Unsuitable For Retention.
- C — Category C Shrub Planting; Shrubs of Low Quality and Value.
- C — Category C Hedge Planting; Hedge of Low Quality and Value.

N

Rev	Description	Date	Initials
00	Planning Issue	26.01.16	JJ
--	--	--	--

Lizard Landscape Design

Lizard Landscape Design and Ecology
34 South Street
Tarring
Worthing
West Sussex
BN14 9AA
T. 01903 216033
E. lizard.landscape@btconnect.com

Project title
Land at Pollards Nursery
Barnham, West Sussex

Drawing title
Tree Constraints Plan

Scale	*Drawn*	*Date*
1:250 @ A1	GS	26.01.16
	Approved JJ	

Drawing No **LLD936 / 01**
Revision 00
CAD Filename *LLD936 / CADDrawings*

ARUN DISTRICT COUNCIL BN19/16/PL