


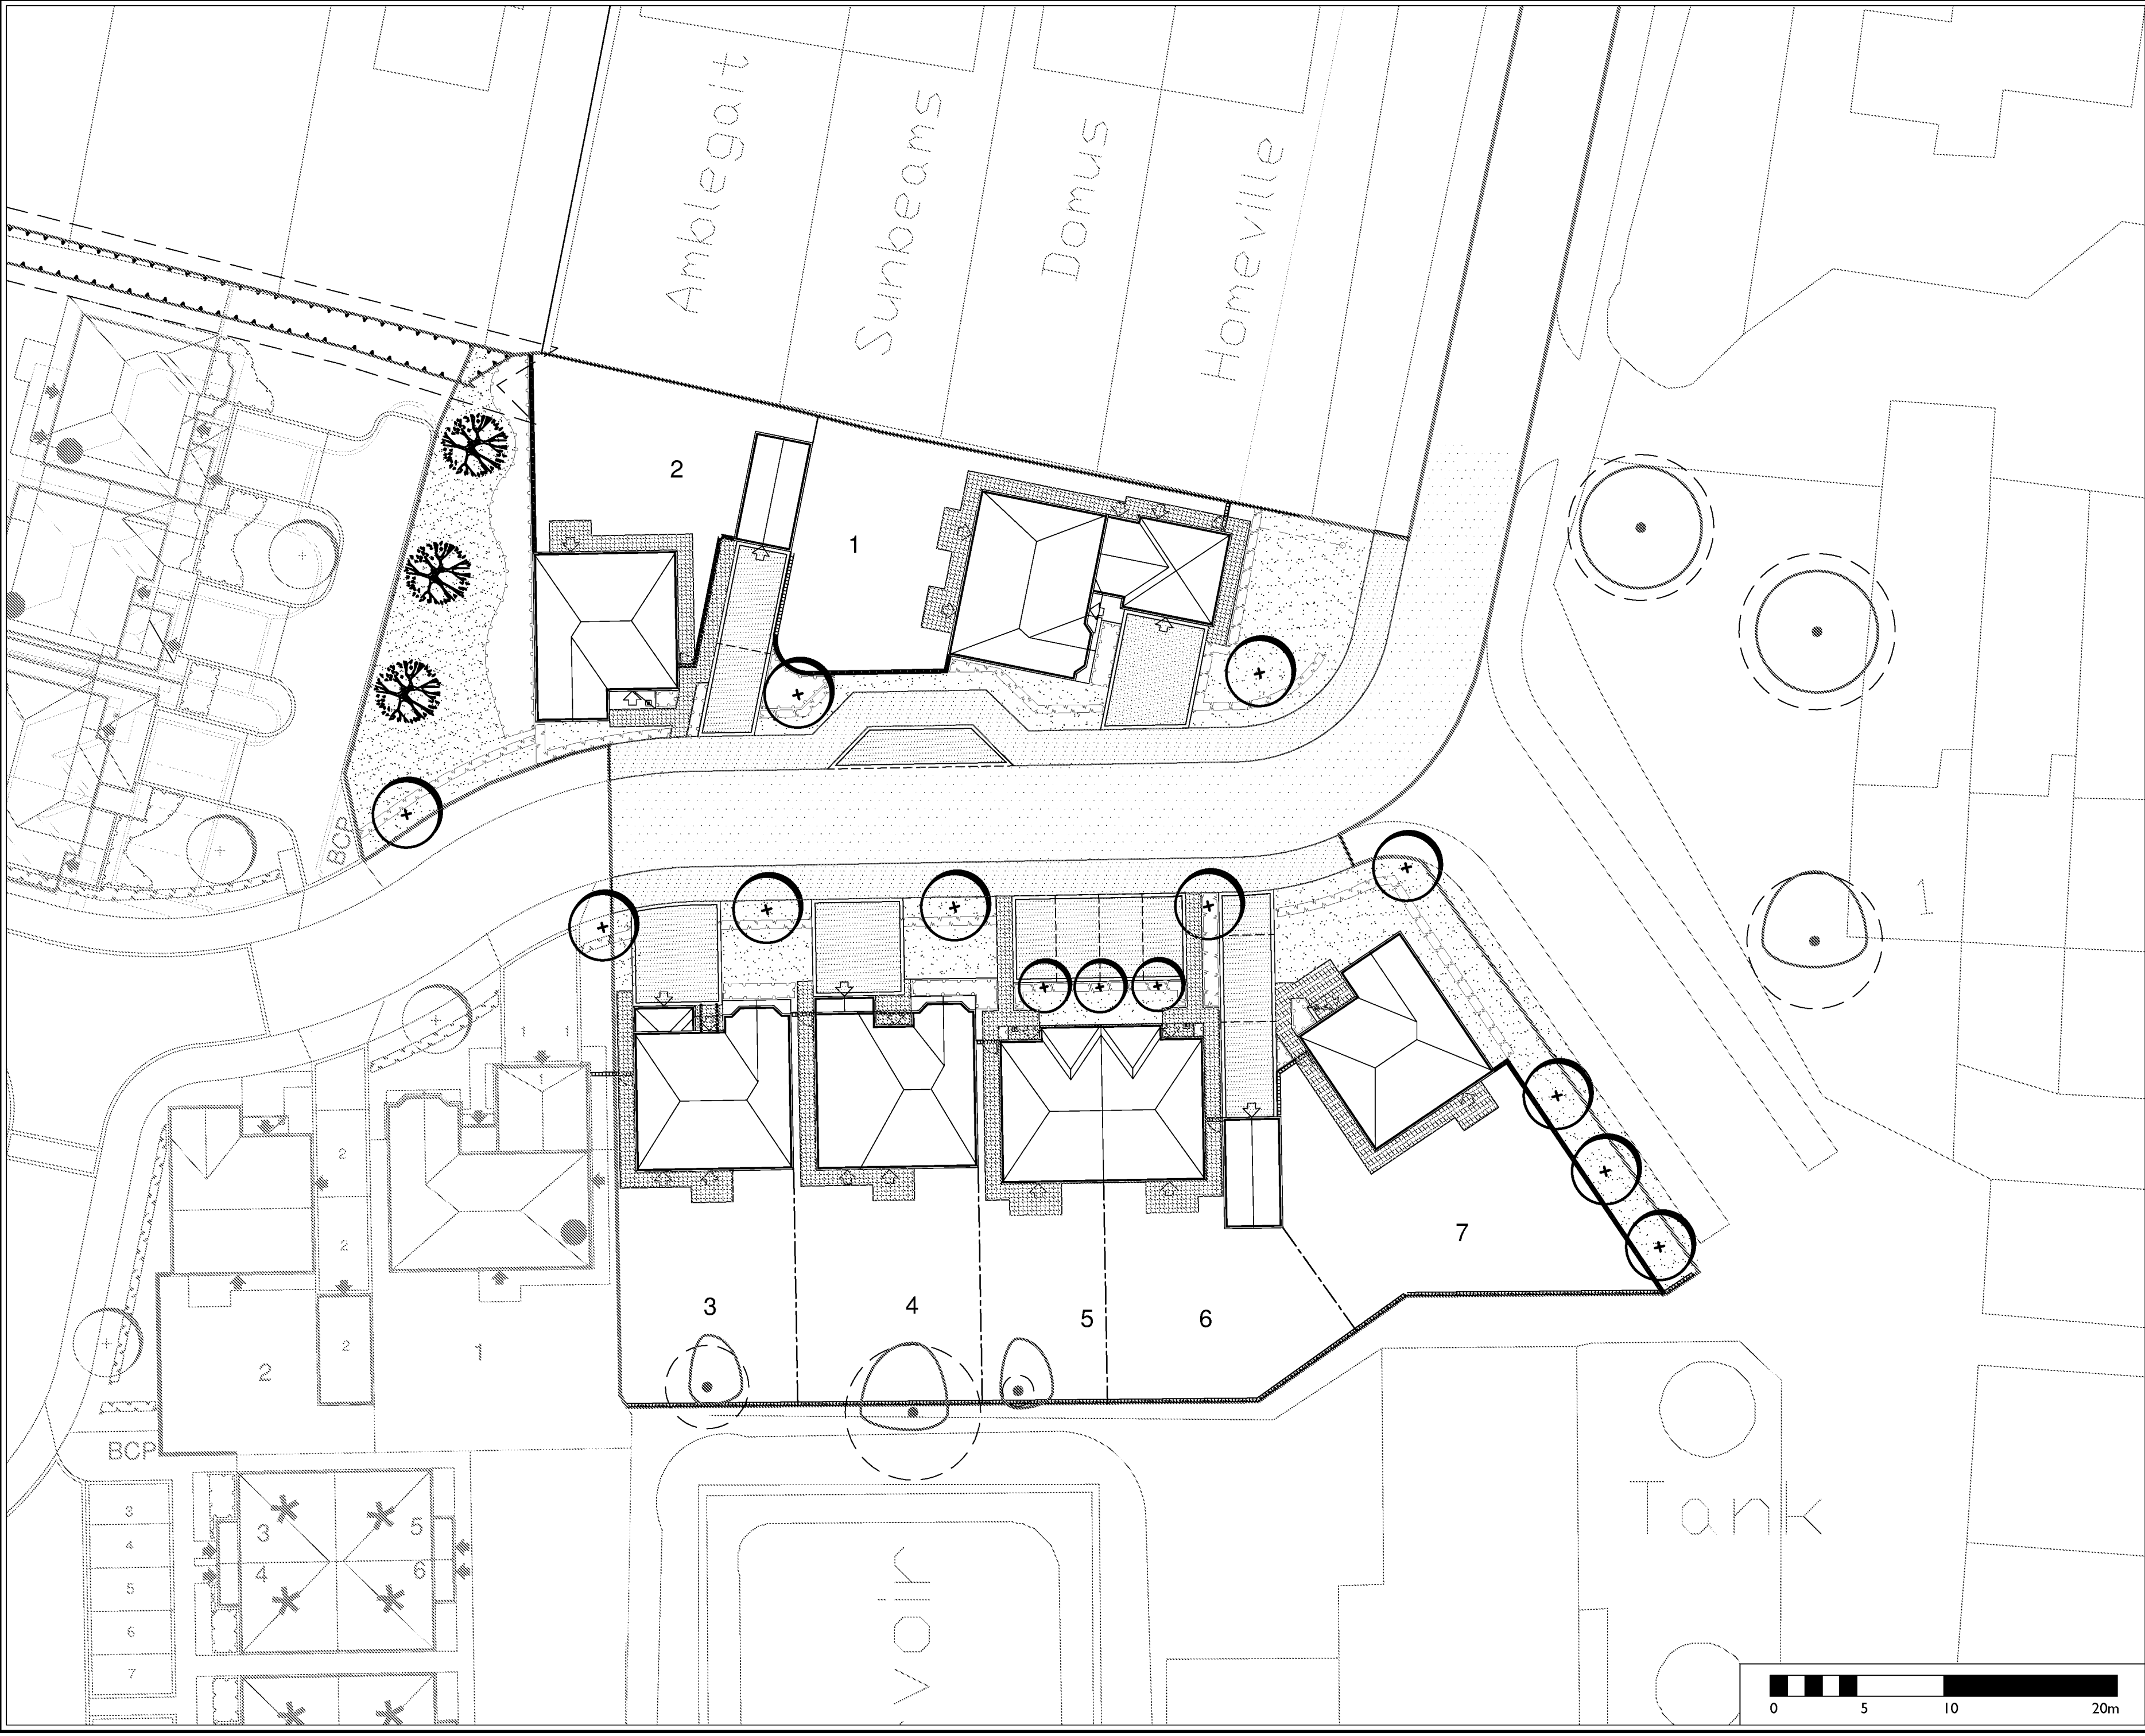

APAL FILE REFERENCE  
2600-LA-06

Notes

This drawing is subject to copyright.  
This drawing is for Planning purposes only.  
Do not construct from this drawing.

North

LEGEND

Application Boundary

Existing Trees / Tree Groups to be retained

Proposed Tree

Proposed multi-stem tree

Proposed hedge

Proposed shrub planting

Proposed native buffer planting

Proposed grass - amenity seed

Tarmac Road with Concrete BS Kerb with 125mm upstand

Tarmac Footpath with Concrete Pin kerb laid flush

Private Drives - Tarmac framed with soldier course block paved edging. Colour: Traditional

Private Paths - Flag Paving, Size: 450x450mm, Finish: Riven, Colour: Buff

Brick walls - to Architects detail

Notes:

- All products similar or approved.
- Engineer to confirm foundation details in accordance with practice note 4.2 of the NHBC guide.
- For details on: Levels, services and drainage refer to Engineers drawing.
- To be read in conjunction with: 2600-PP-06 Planting Plan

P4

Amended to latest architect layout

10/05/16

AC

JH

P3

Amended to latest architect layout

23/03/16

BB

JH

P2

Amended to latest architect's layout

21/12/15

AC

JH

Rev

Description

Date

Drawn

Checked

Drawing Status

PLANNING

Allen Pyke Associates

Landscape architecture Urban design Environmental planning

The Factory, 2 Acre Road,  
Kingston upon Thames,  
Surrey KT2 6EF

T 020 8549 3434 F 020 8547 1075  
www.allenpyke.co.uk  
KINGSTON UPON THAMES CAMBRIDGE

A registered practice of the Landscape Institute

Client

Redrow Homes Southern Counties

Scale

1:250@A2

Project

Former Office Land of Pollards Nursery

By/Chk

LM/JH

Drawing Title

General Arrangement Plan

Date

16/12/15

Drawing Number

2600-LA-06

Revision

P4

ARUN DISTRICT COUNCIL BN1918/PL