

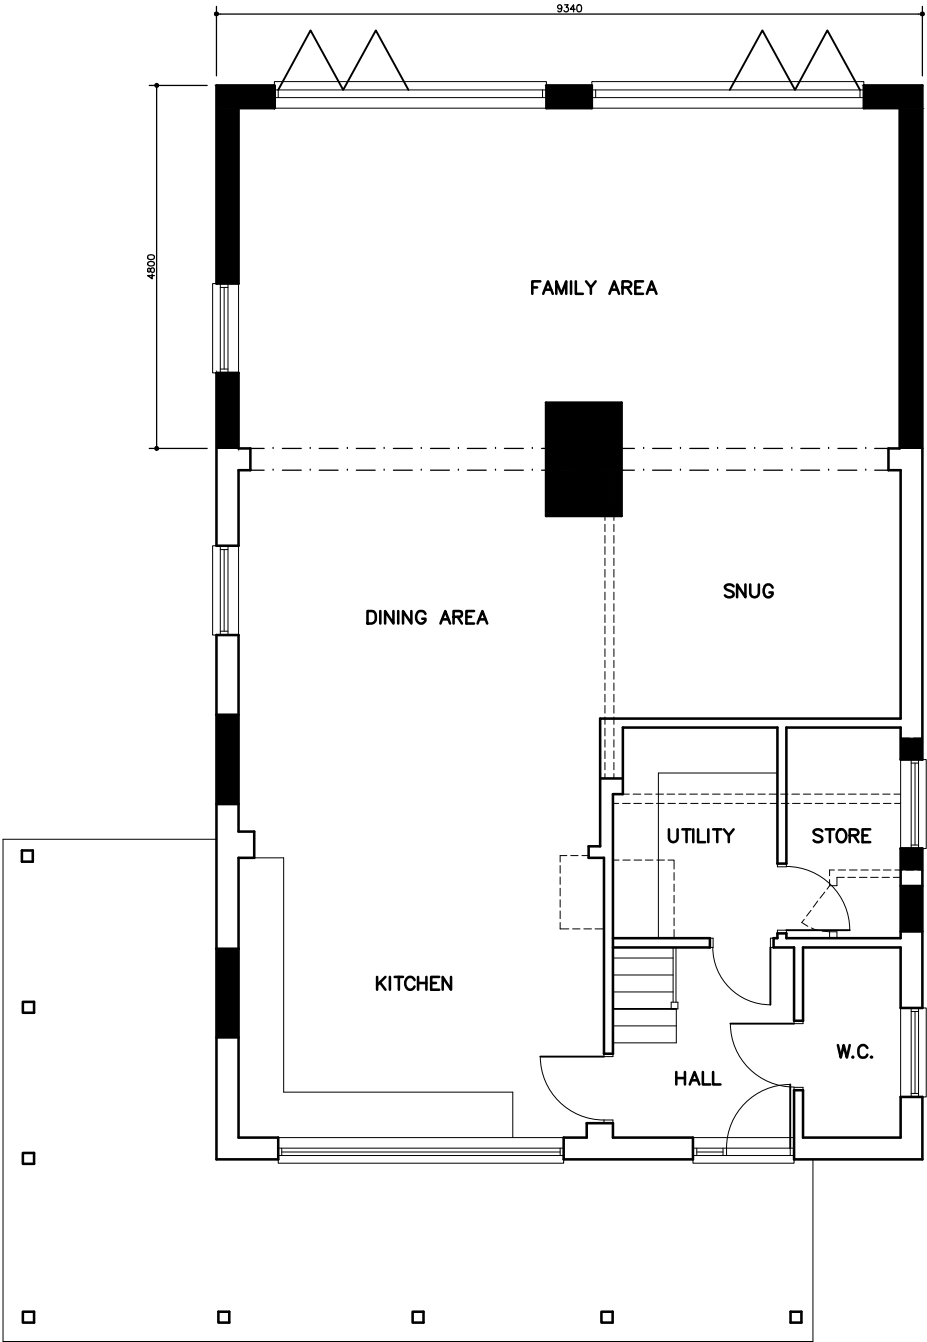


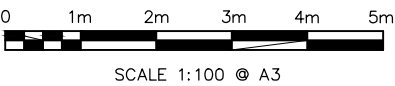

GROUND FLOOR PLAN

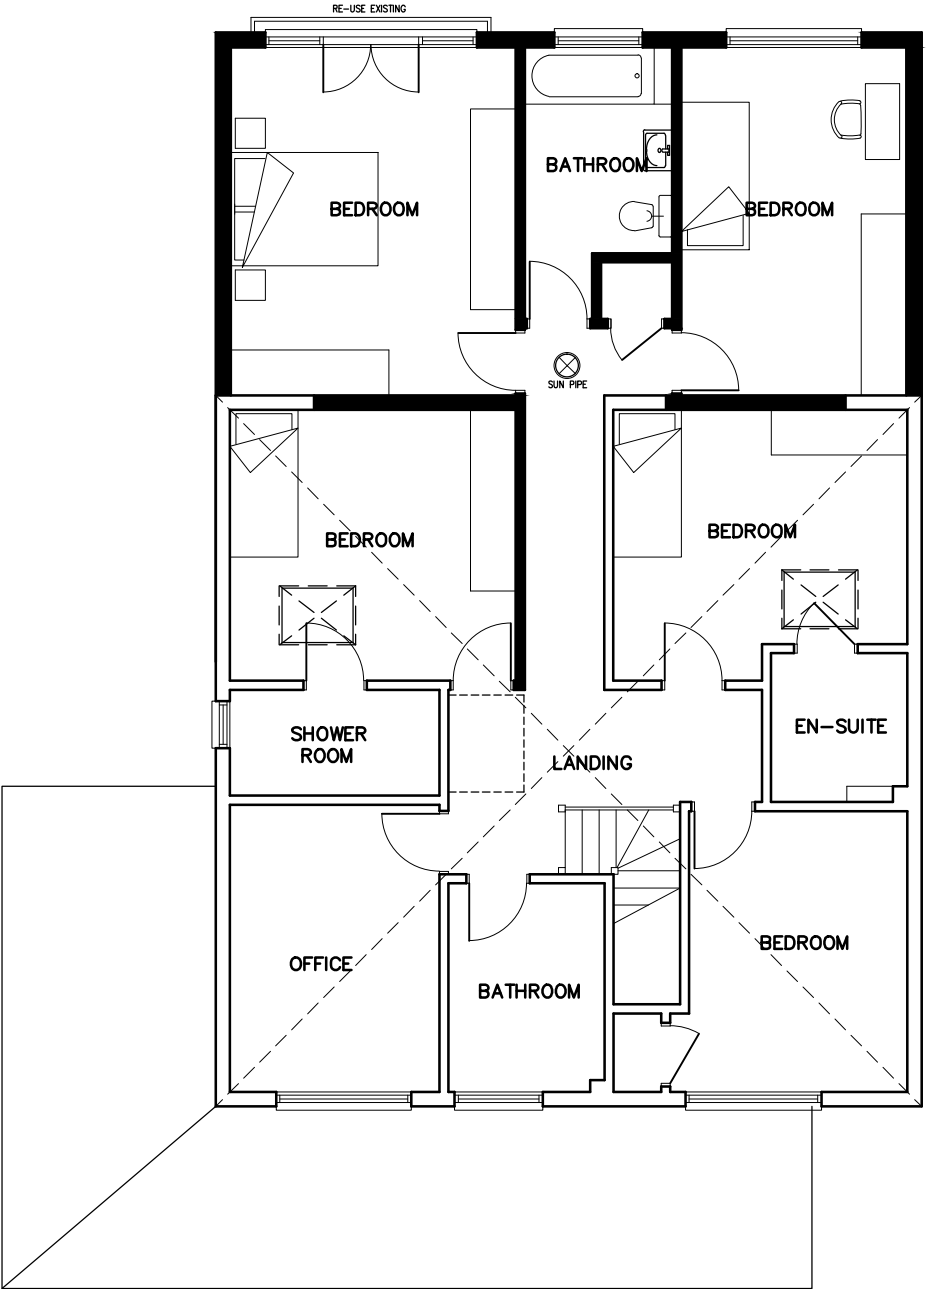

FIRST FLOOR PLAN

REV.A – MODS 15/02/2021

FOR
MR S. DOWNES

SITE
43 ELM GROVE,
BARNHAM,
WEST SUSSEX.
PO22 0HL

TITLE
PROPOSED FLOOR PLANS

SCALE
1:100

DRAWN
AH
02/21

DRAWING NO.
04 REV A