
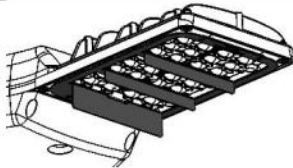
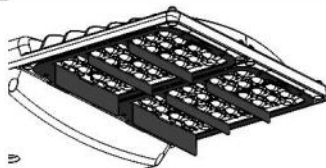
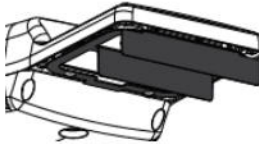
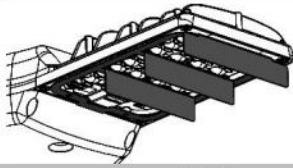
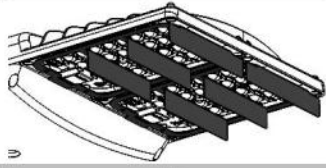
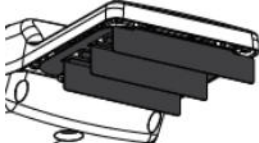
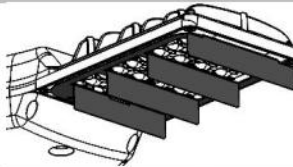
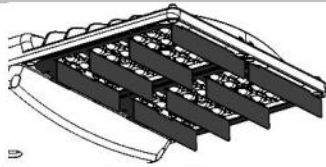
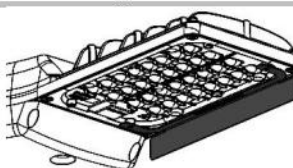
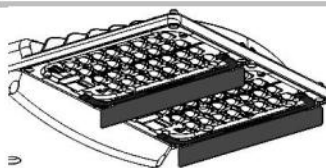


AXIA 3 LIGHT CONTROL LOUVRES


Schröder

	Axia 3.1		Axia 3.2		Axia 3.3	
Rear		00-95-468		00-95-476		2 x 00-95-476
Front		00-95-467		00-95-470		2 x 00-95-470
Combined front and rear		00-95-466		00-95-469		2 x 00-95-469
Side		00-97-409		00-97-423		2 x 00-97-423

Side louvre(s) may be used together with the other options

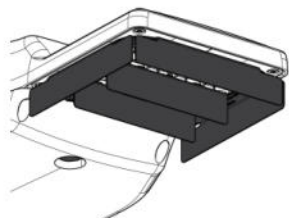

Louvres are attached with the supplied screws

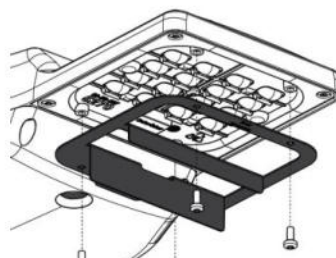

All louvres protrude by this depth

