


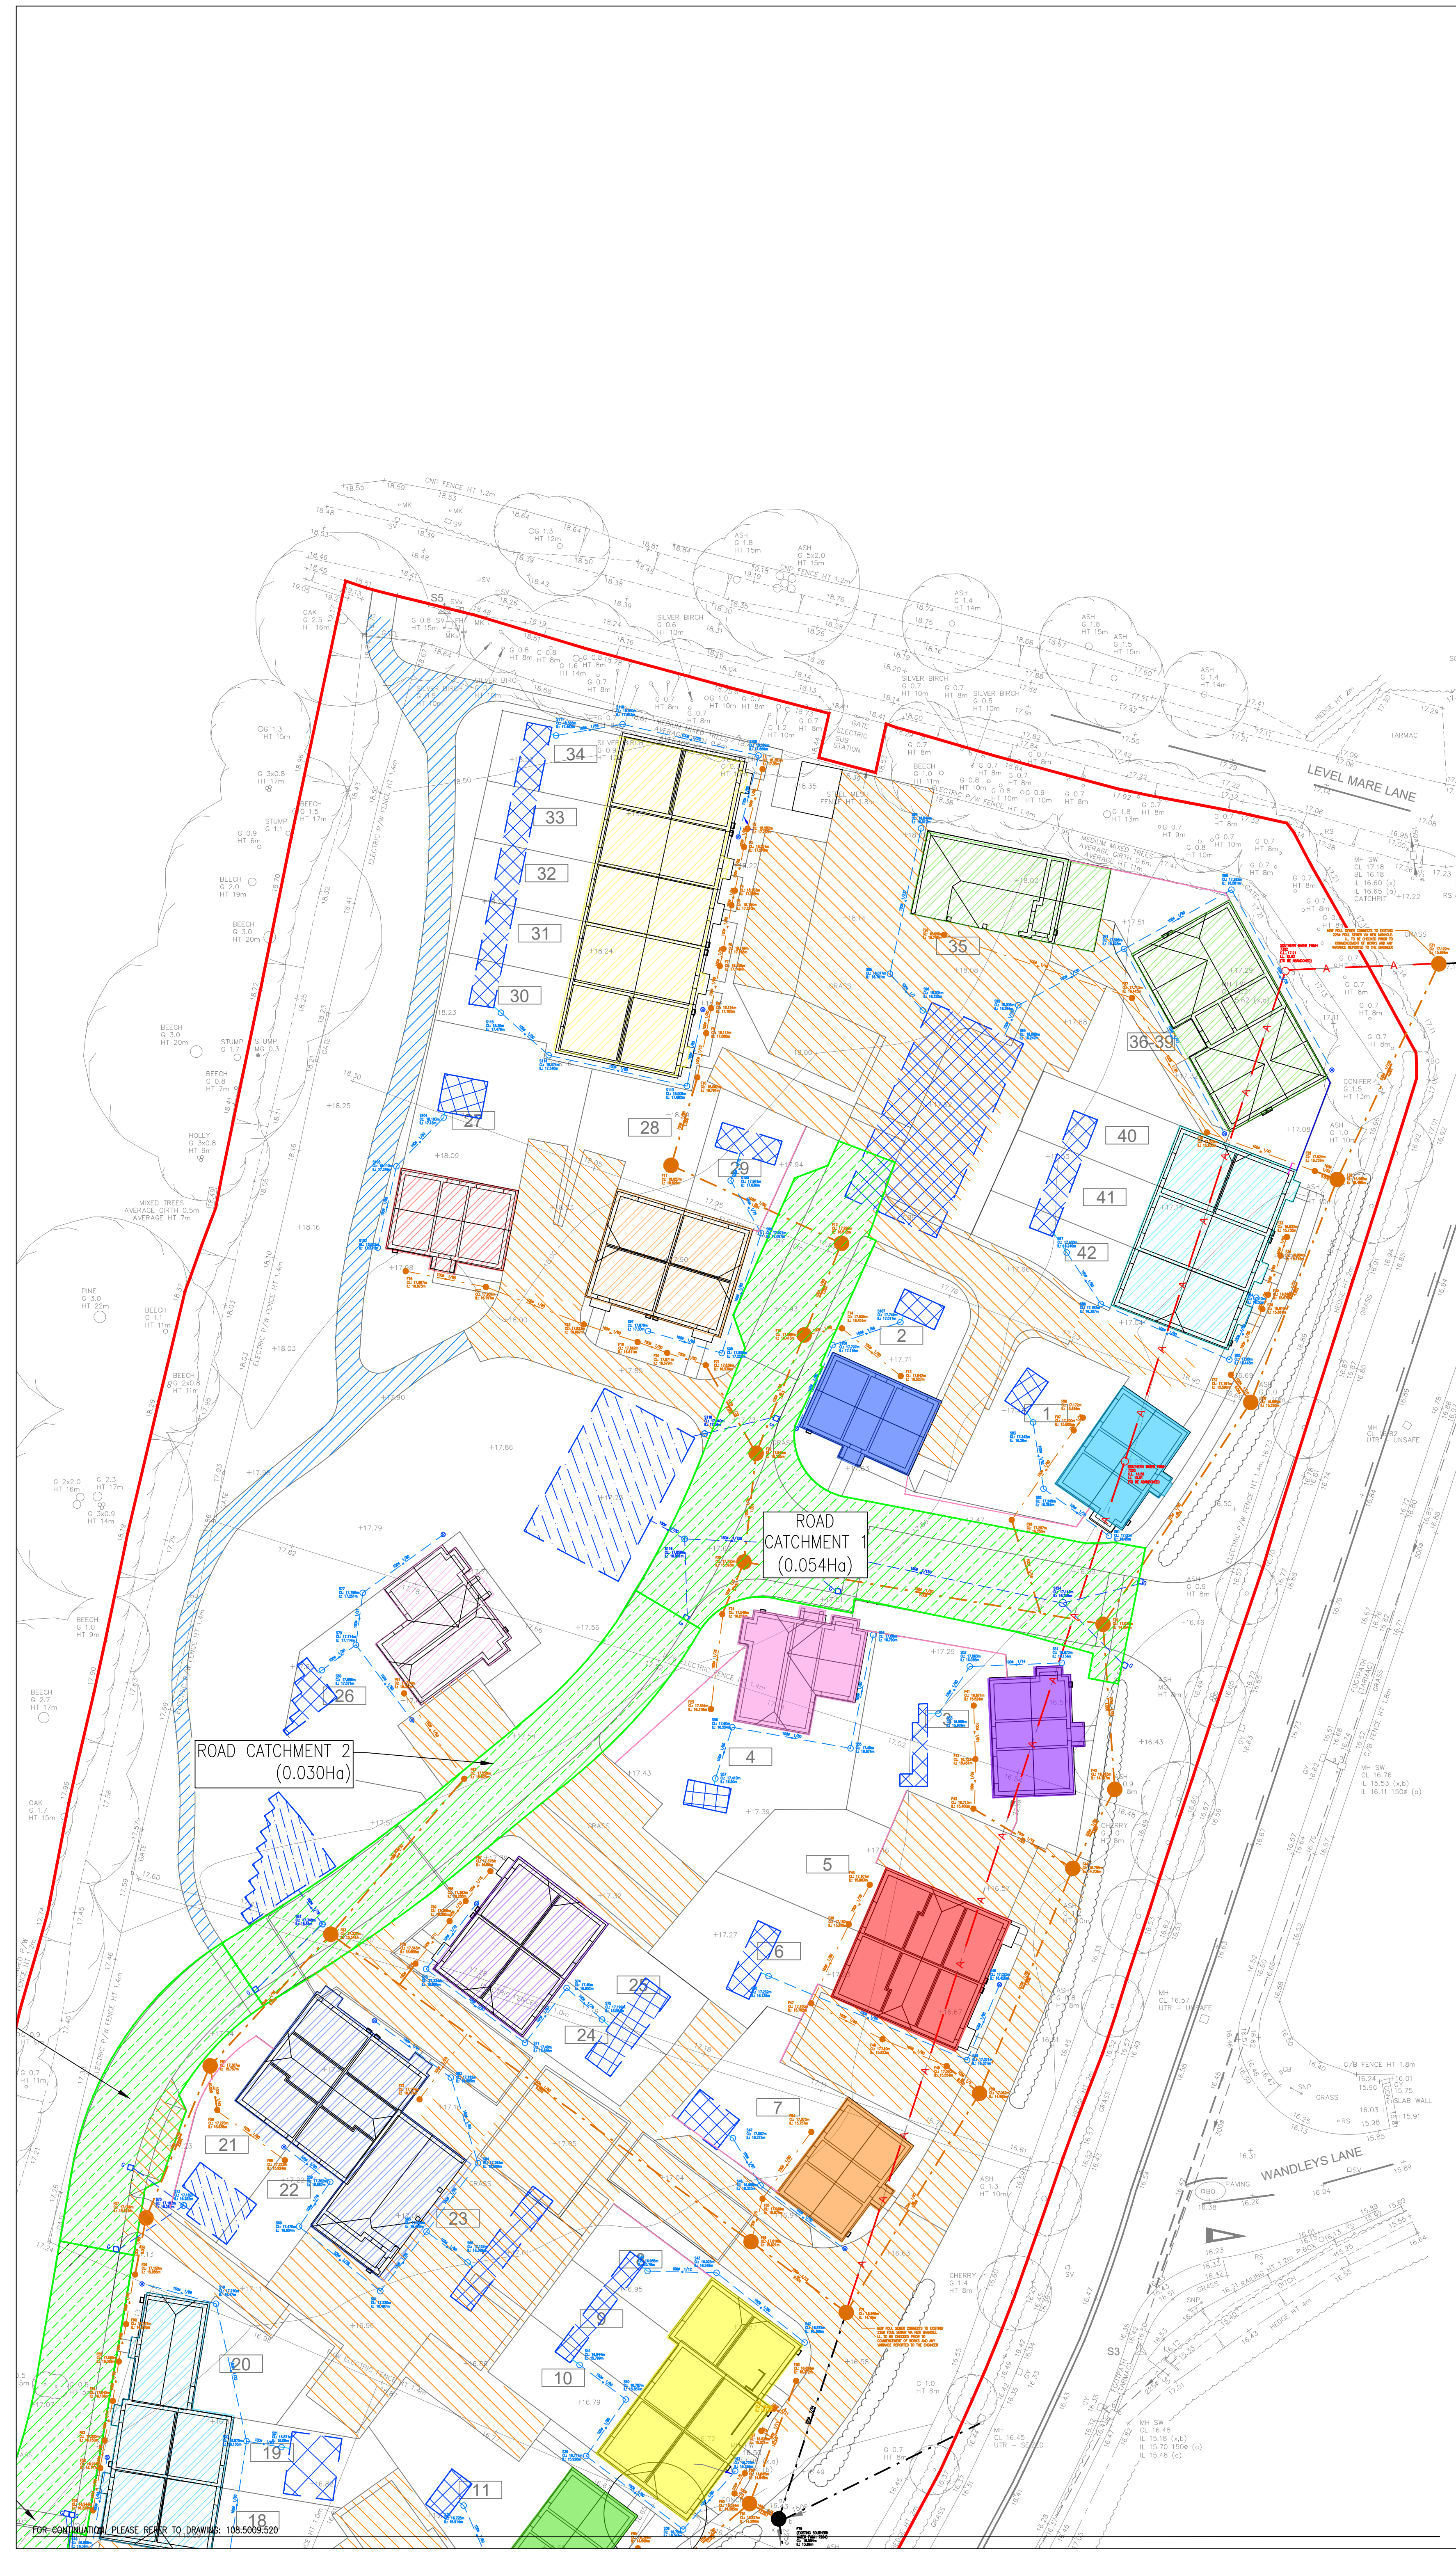

The drawings, information and data recorded in this document ("the information") is the property of Paul Basham Associates. This document and the information are solely for the use of the authorized recipient and this document may not be used, copied or reproduced in whole or part for any purposes other than which it was supplied by Paul Basham Associates. Paul Basham Associates makes no representation, undertakes no duty and accepts no responsibilities to any third party who may use or rely upon this document or the information.

GENERAL NOTES


1. THIS DRAWING IS INTENDED TO BE VIEWED IN COMBINATION WITH ALL RELEVANT ARCHITECTS, ENGINEERS, SERVICES AND SPECIALIST DRAWINGS AND SPECIFICATION.
2. ANY VARIATIONS OR DISCREPANCIES BETWEEN THESE DRAWINGS IN TERMS OF DIMENSIONS OR DETAILS SHOULD BE DRAWN TO THE ATTENTION OF THE ARCHITECT AND/OR THE ENGINEER FOR CLARIFICATION.
3. PAUL BASHAM ASSOCIATES ACCEPTS NO RESPONSIBILITY FOR THE ACCURACY OF BACKGROUND INFORMATION PRODUCED BY THIRD PARTIES - THIS MUST BE TREATED AS INDICATIVE ONLY.
4. ALL DIMENSIONS AND LEVELS ARE IN METRES. DO NOT SCALE THIS DRAWING, PRINT, PLOT OR DISK.
5. THIS DRAWING SHOULD ONLY BE USED FOR CONSTRUCTION IF THE PROJECT PHASE IN THE TITLE FRAME BELOW IS SHOWN AS "CONSTRUCTION". PAUL BASHAM ASSOCIATES TAKE NO RESPONSIBILITY FOR CONSTRUCTION WORKS UNDERTAKEN TO DRAWINGS WHICH ARE NOT MARKED UNDER THIS PHASE.

NOTES

1. SEE DRAWING 108.5009.501 FOR FULL DETAILS ON HOW EACH CATCHMENT IS BEING DISCHARGED

LEGEND

- PERMEABLE BLOCK PAVING
80 THK. AQUAFLOW CONCRETE BLOCKS (OR SIMILAR) ON,
50 THK. 2-6mm CLEAN CRUSHED STONE ON,
80 THK. DENSE BASE COURSE ASPHALT OVER
CLEAN CRUSHED STONE ON,
150 THK. SUBBASE TYPE 3 (30% VOIDS) ON,
350 THK. PERMEABLE CAPPING LAYER TO
CONSIST OF CRUSHED STONE 10-63mm
- IMPERMEABLE ROAD CATCHMENTS (SEE DRAWING 108.5009.501 FOR FULL DRAINAGE DETAILS)
- GRAVEL FOOTPATH
100 THK. SELF-BINDING GRAVEL (MAX STONE SIZE 20mm)
- SITE BOUNDARY
- PLOT 1 CATCHMENT AREA
- PLOT 2 CATCHMENT AREA
- PLOT 3 CATCHMENT AREA
- PLOT 4 CATCHMENT AREA
- PLOTS 5&6 CATCHMENT AREA
- PLOT 7 CATCHMENT AREA
- PLOTS 8,9&10 CATCHMENT AREA
- PLOT 11 CATCHMENT AREA
- PLOTS 12,13&14 CATCHMENT AREA
- PLOT 15 CATCHMENT AREA
- PLOTS 16&17 CATCHMENT AREA
- PLOTS 18,19&20 CATCHMENT AREA
- PLOTS 21,22,&23 CATCHMENT AREA
- PLOTS 24&25 CATCHMENT AREA
- PLOT 26 CATCHMENT AREA
- PLOT 27 CATCHMENT AREA
- PLOTS 28&29 CATCHMENT AREA
- PLOTS 30,31,32,33&34 CATCHMENT AREA
- PLOTS 35,36,37,38&39 CATCHMENT AREA
- PLOTS 40,41&42 CATCHMENT AREA

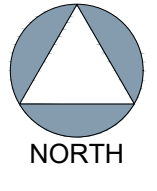

1: 250 0m 10m

PRELIMINARY
DRAWING/DESIGN IS STILL "IN DEVELOPMENT"
YOU ARE ADVISED TO MAKE DUE ALLOWANCE

Rev	Description	Date	By	Chkd

Paul Basham Associates Ltd
The Botley, Cambs Hall Estate, Farnham, PO18 8UT
info@paulbashamassociates.com www.paulbashamassociates.com

HAMPSHIRE HOMES

Project Name
FONTWELL AVENUE
EASTERGATE

Title
SURFACE WATER CATCHMENTS PLAN
SHEET 1 OF 2

Project Phase
DETAILED

Checked By	Checked Date	Drawn By	Drawn Date
			13.08.21

Client Drawing No.	Scale	(AT A1 SIZE)
	1:250	

PBA Drawing No.	Revision
108.5009.519	