



The drawings, information and data recorded in this document ("the information") is the property of Paul Basham Associates. This document and the information are solely for the use of the authorized recipient and this document may not be used, copied or reproduced in whole or part for any purposes other than which it was supplied by Paul Basham Associates. Paul Basham Associates makes no representation, undertakes no duty and accepts no responsibilities to any third party who may use or rely upon this document or the information.


GENERAL NOTES

- THIS DRAWING IS INTENDED TO BE VIEWED IN COMBINATION WITH ALL RELEVANT ARCHITECTS, ENGINEERS, SERVICES AND SPECIALIST DRAWINGS AND SPECIFICATION.
- ANY VARIATIONS OR DISCREPANCIES BETWEEN THESE DRAWINGS IN TERMS OF DIMENSIONS OR DETAILS SHOULD BE DRAWN TO THE ATTENTION OF THE ARCHITECT AND/OR THE ENGINEER FOR CLARIFICATION.
- PAUL BASHAM ASSOCIATES ACCEPTS NO RESPONSIBILITY FOR THE ACCURACY OF BACKGROUND INFORMATION PRODUCED BY THIRD PARTIES - THIS MUST BE TREATED AS INDICATIVE ONLY.
- ALL DIMENSIONS AND LEVELS ARE IN METRES. DO NOT SCALE THIS DRAWING, PRINT, PLOT OR DISK.
- THIS DRAWING SHOULD ONLY BE USED FOR CONSTRUCTION IF THE PROJECT PHASE IN THE TITLE FRAME BELOW IS SHOWN AS "CONSTRUCTION". PAUL BASHAM ASSOCIATES TAKE NO RESPONSIBILITY FOR CONSTRUCTION WORKS UNDERTAKEN TO DRAWINGS WHICH ARE NOT MARKED UNDER THIS PHASE.


NOTES

- GARDENS TO BE GRADED TO EXISTING LEVELS FROM PROPOSED LEVELS AT NO STEEPER THAN 1:6

LEGEND

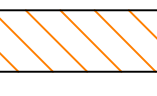

PERMEABLE BLOCK PAVING
80 THK. AQUAFLOW CONCRETE BLOCKS (OR SIMILAR) ON,
50 THK. 2-6mm CLEAN CRUSHED STONE ON,
80 THK. DENSE BASE COURSE ASPHALT OVER
CLEAN CRUSHED STONE ON,
150 THK. SUBBASE TYPE 3 (30% VOIDS) ON,
350 THK. PERMEABLE CAPPING LAYER TO
CONSIST OF CRUSHED STONE 10-63mm

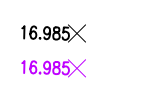

16.985<
16.985<
PROPOSED LEVELS
PROPOSED FORMATION LEVELS

PRELIMINARY
DRAWING/DESIGN IS STILL 'IN DEVELOPMENT'
YOU ARE ADVISED TO MAKE DUE ALLOWANCE

Rev		Description		Date	By	Chkd



paulbasham
associates

Paul Basham Associates Ltd
The Botley, Camm Hall Estate, Fareham, PO16 8UT
01329711000
info@paulbashamassociates.com www.paulbashamassociates.com



HAMPSHIRE
HOMES

Project Name FONTWELL AVENUE EASTERGATE			
Title PERMEABLE PAVING FORMATION LEVELS SHEET 1 OF 2			
Project Phase CONSTRUCTION			
Checked By RW	Checked Date 21.09.21	Drawn By CLP	Drawn Date 21.09.21
Client Drawing No. -	Scale 1:200	(AT A1 SIZE)	
PBA Drawing No. 108.5009.703	Revision -		

SEE DRAWING 108.5009.704 FOR CONTINUATION

1:200 0m 10m