




EXISTING FRONT ELEVATIONS

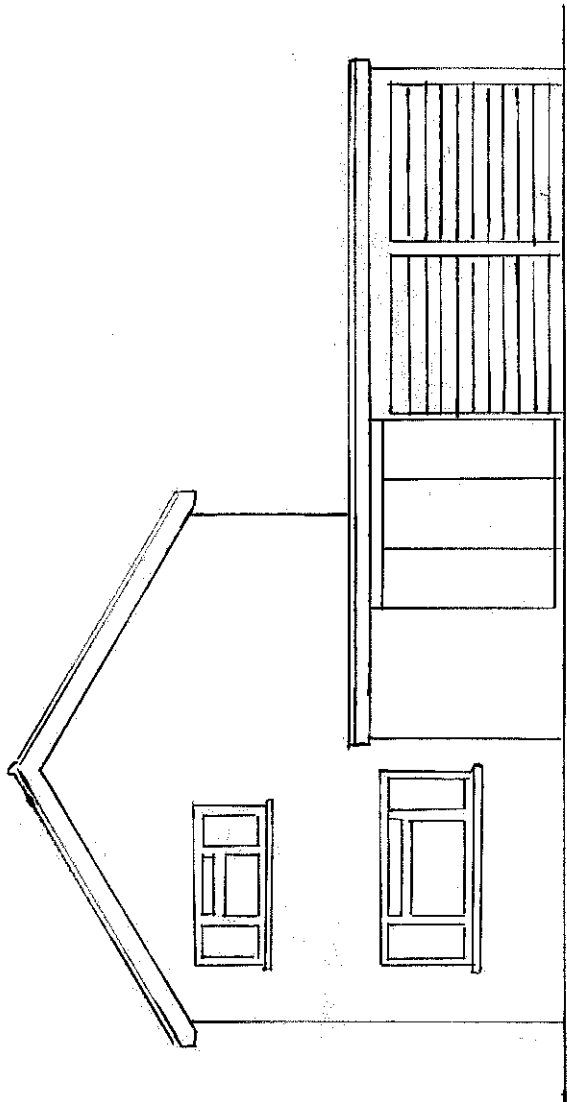

FRONT

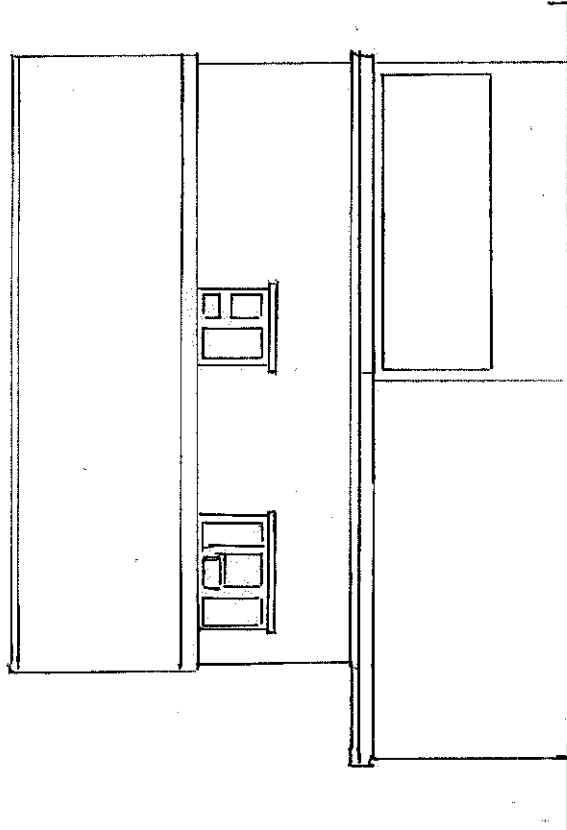

SIDE
SOUTH

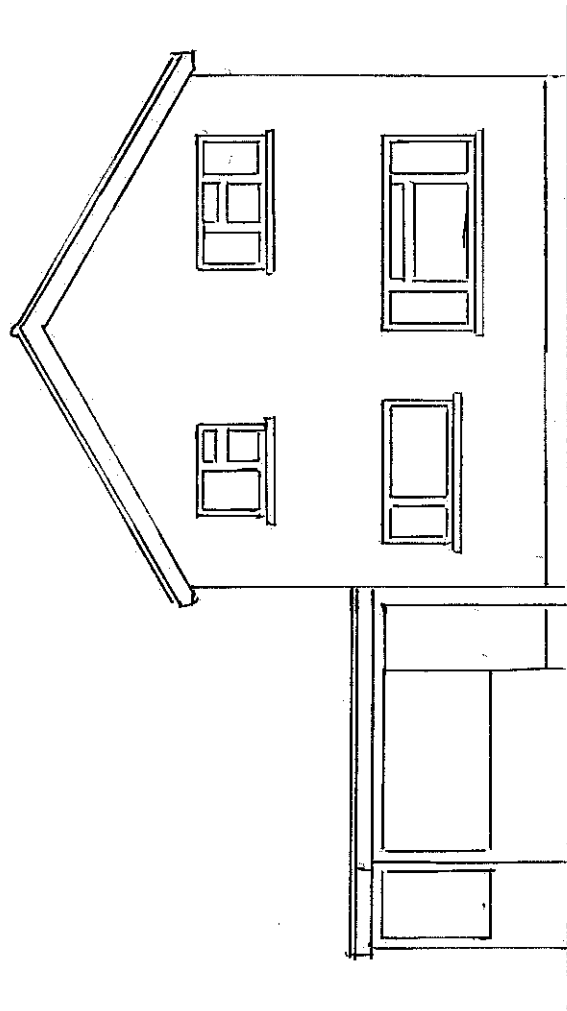

REAR

SCALE
1/100 @ A3

0 1 2 3 4 5 6 7 8 9 10 METRES