


Sub Base - 150mm granular material to CL0803 or 804
Surface Course - 75mm Crushed Limestone, 25mm nom

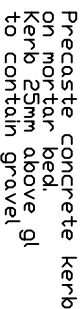

PLANNING	SJ	SJ
DATE	DATE	REVISED NAME
23.04.2019	1:20 @ A4	5