

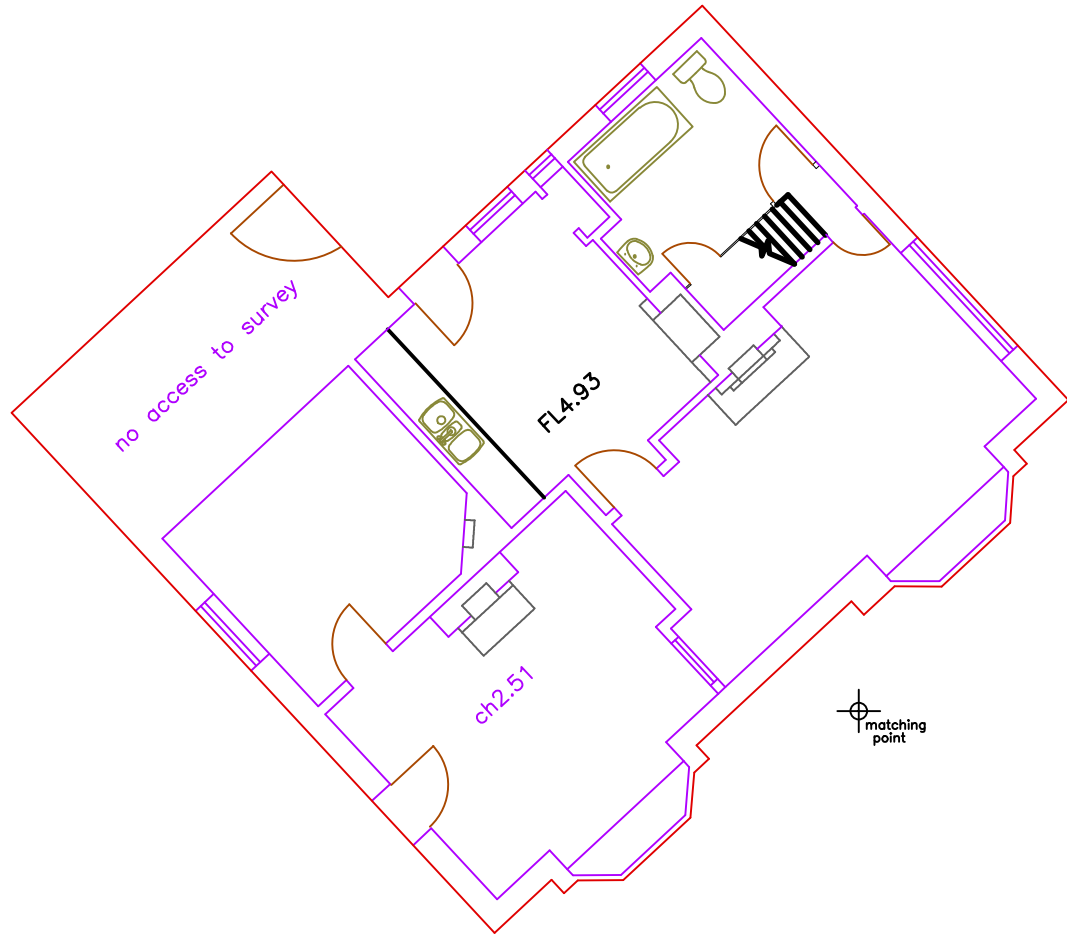



key:-
ch ceiling height
FL floor level relative to external survey
h head height from floor
IN inversion marker
min minimum height from floor
max maximum height from floor
s sill height from floor
u/u/s height to underside

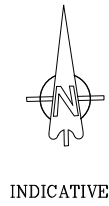


GROUND FLOOR PLAN

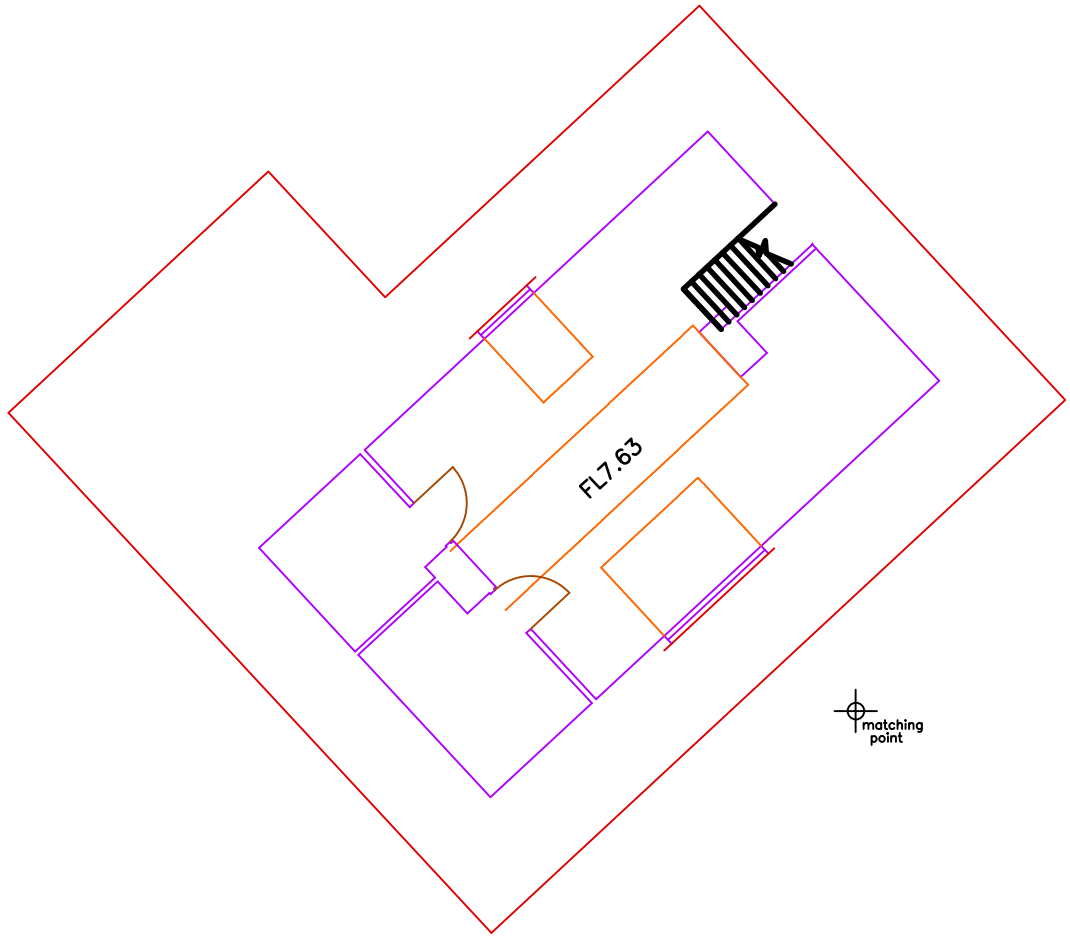


FIRST FLOOR PLAN

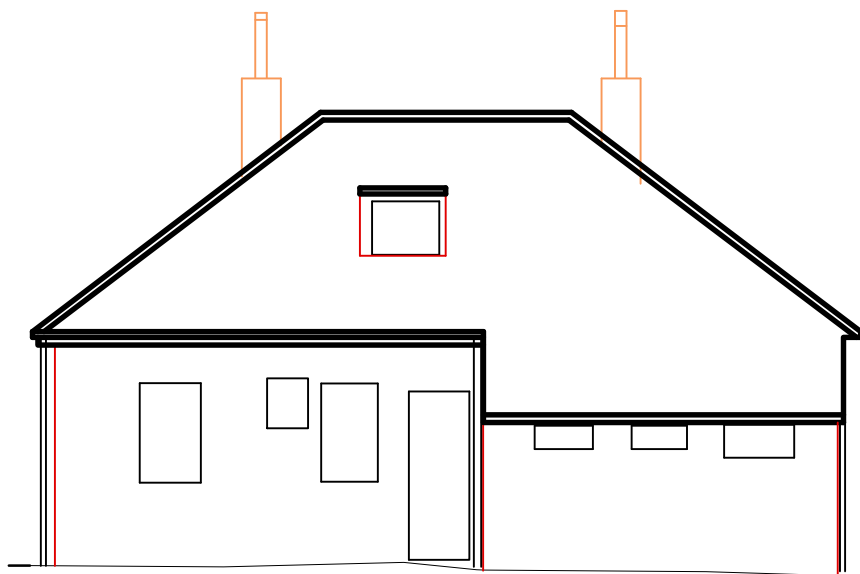


0.00m DATUM
NORTH ELEVATION

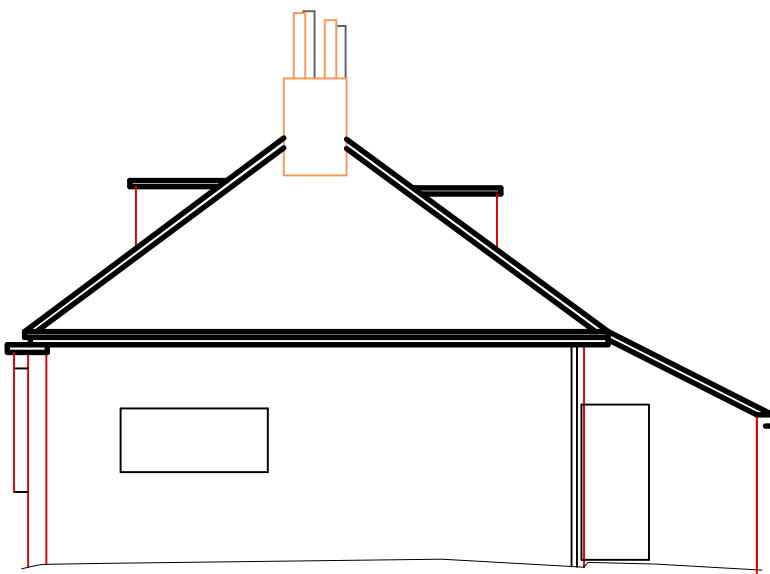


0.00m DATUM
EAST ELEVATION

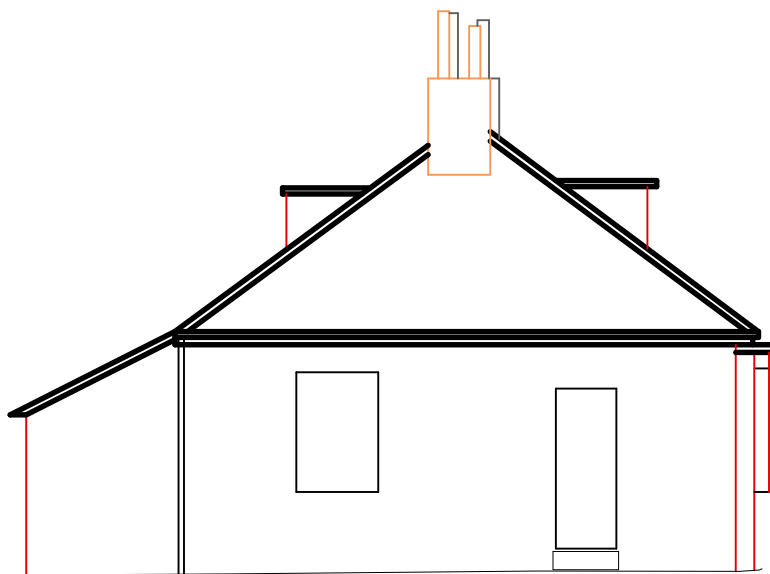

0.00m DATUM
WEST ELEVATION

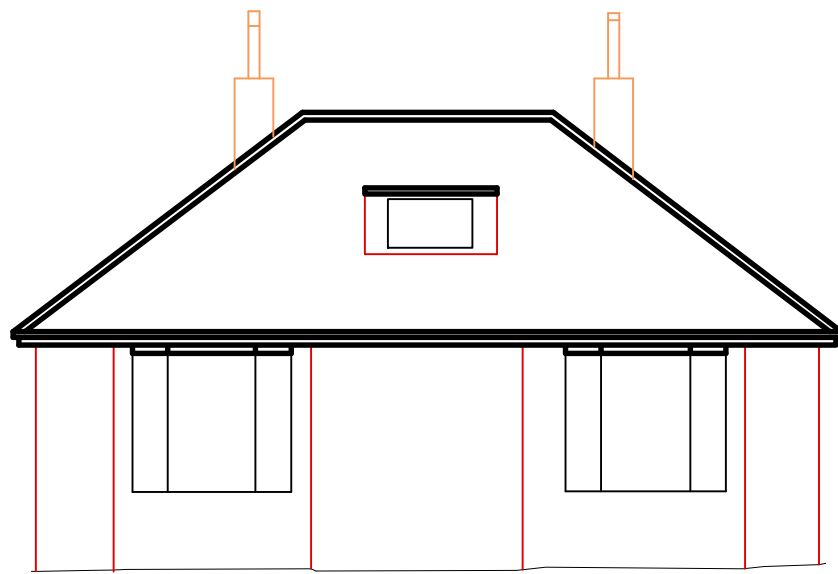

0.00m DATUM
SOUTH ELEVATION

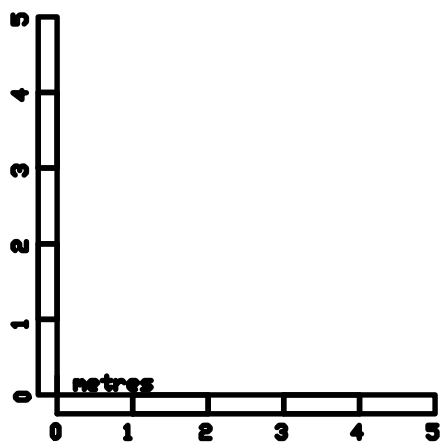

NOTES:
LEVELS RELATE TO D.S. DATUM

P STUBBINGTON
LAND SURVEYS LTD

THE MEAD
DURLEY BROOK ROAD
DURLEY
SOUTHAMPTON
HAMPSHIRE
SO32 2AR
TEL : 023 8060 1876
MOBILE: -
07973 348165
EMAIL: -
PAULSTUBBINGTON@BTINTERNET.COM

CLIENT:-	MR B HISLOP
CONTRACT:-	4 LAKE LANE BARNHAM
TITLE:-	MEASURED SURVEY
SCALE:-	1: 100 @A1
DRAWING NO.	3103/02
DATE:-	JULY 2013
SURVEYOR:-	PS