

Sketch/Calc ☒ Site Visit ☐ Memo ☐
 Phone Call ☐ Meeting ☐ File Note ☐

Archibald Shaw



Consulting Civil and Structural Engineers
 www.archibaldshaw.co.uk

Project No./Ref: 28975 / SK2

Project: BARNHAM WINDMILL

Section: PROPOSED MEZANINE


Prepared: JL

Checked:

©Date: MAY 2017

Time: APPROX. 1:10

SECTION
 A-A :

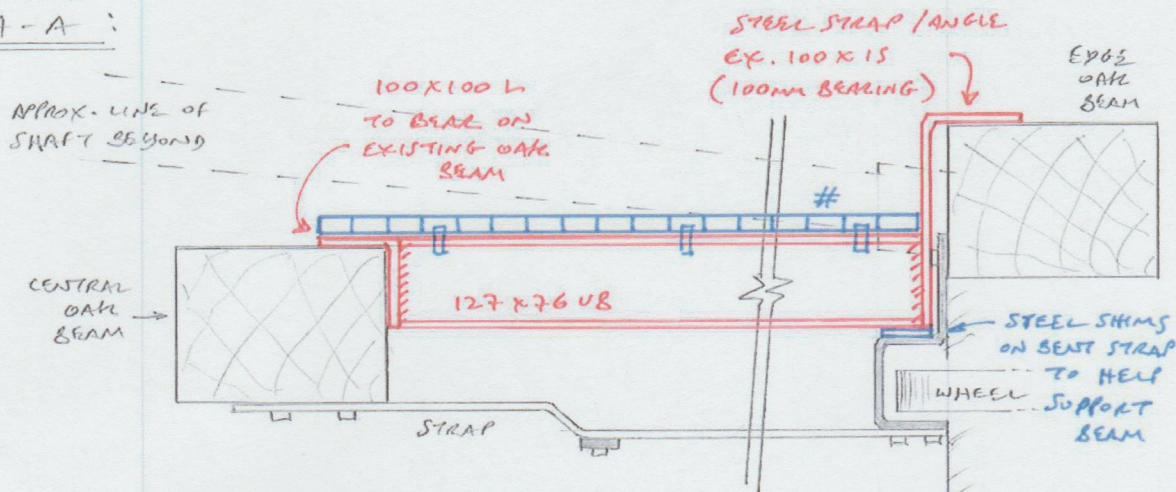

OPEN STEEL GRATING TO BE
 W100-40/100 (25x3 BARS)
 PAINTED BLACK TO MATCH
 EXISTING STEELWORK
 (PROPRIETARY CLAMPS ONTO
 SUPPORTING BEAMS)

INDICATES OPEN STEEL
 GRATING CUT TO SUIT
 AROUND EXISTING STRUCTURE.

SECTION
 B-B :

