

Sketch/Calc ☒ Site Visit ☐ Memo ☐
 Phone Call ☐ Meeting ☐ File Note ☐

Project No./Ref: 28975/SK1

Project: BARNHAM WINDMILL

Section: PROPOSED MIZZANINE

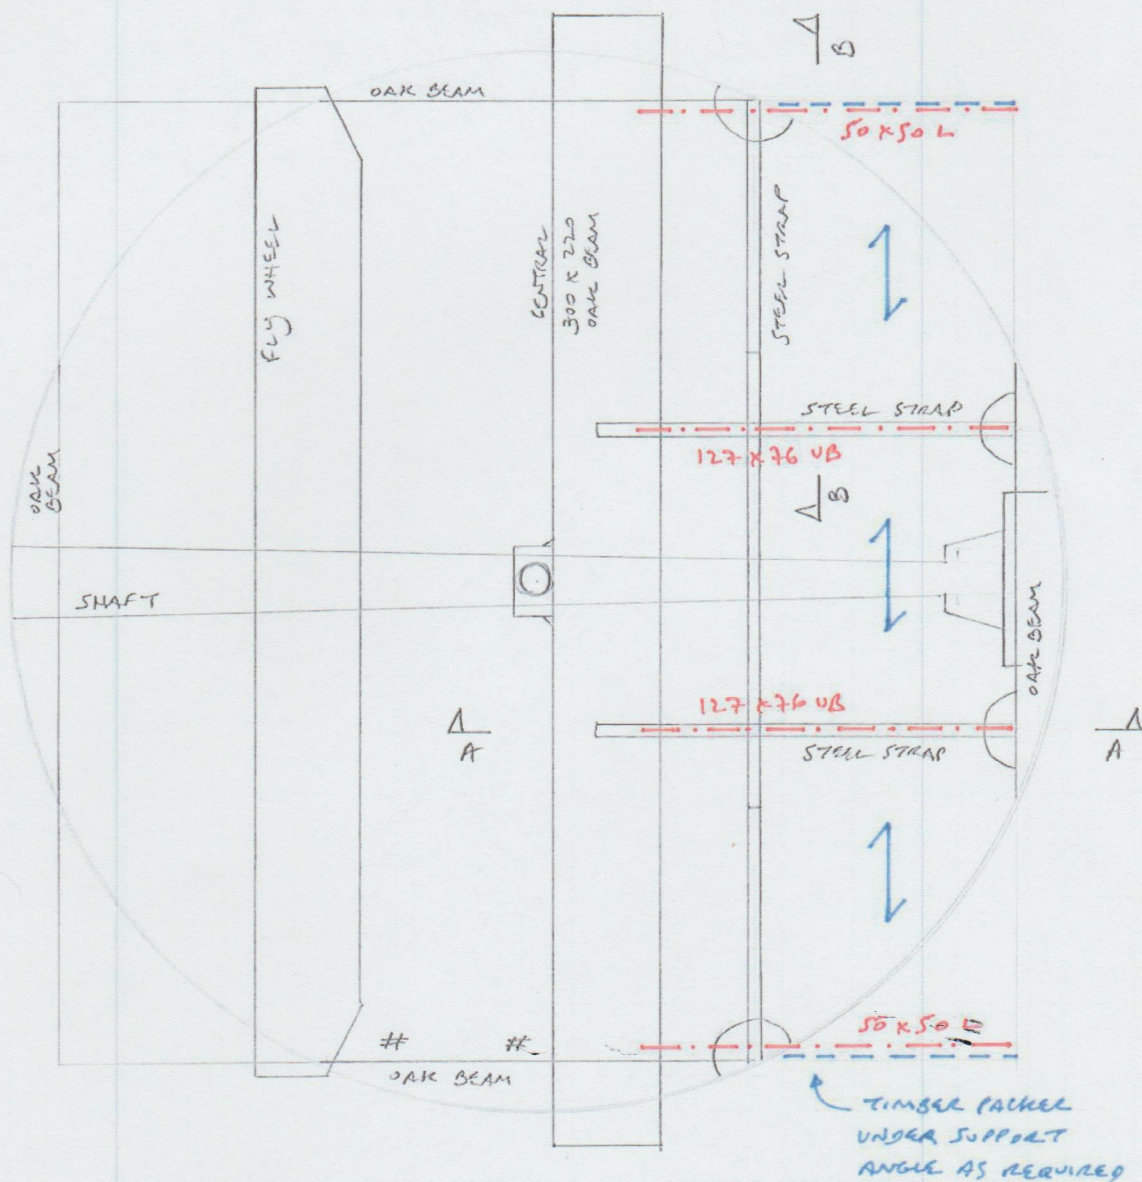
Prepared: JL

Checked:

©Date: MAY 2017

Time: APPROX.
1:20**Archibald Shaw**

Consulting Civil and Structural Engineers
 www.archibaldshaw.co.uk

PLAN VIEW:

↑ INDICATES SPAN OF OPEN STEEL GRATING
 W100-40/100 (BARS 25 x 3)
 PAINTED BLACK TO MATCH EXISTING
 STEELWORK. FIX TO SUPPORTING BEAMS
 USING PROPRIETARY CLAMPS

PROVISIONALLY ALLOW FOR 75 x 15 M.S. STRAPS OVER
 OAK BEAM TO ALLOW FIXING / SUPPORT OF ACCESS LADDER
 (DETAIL TO BE AGREED)