



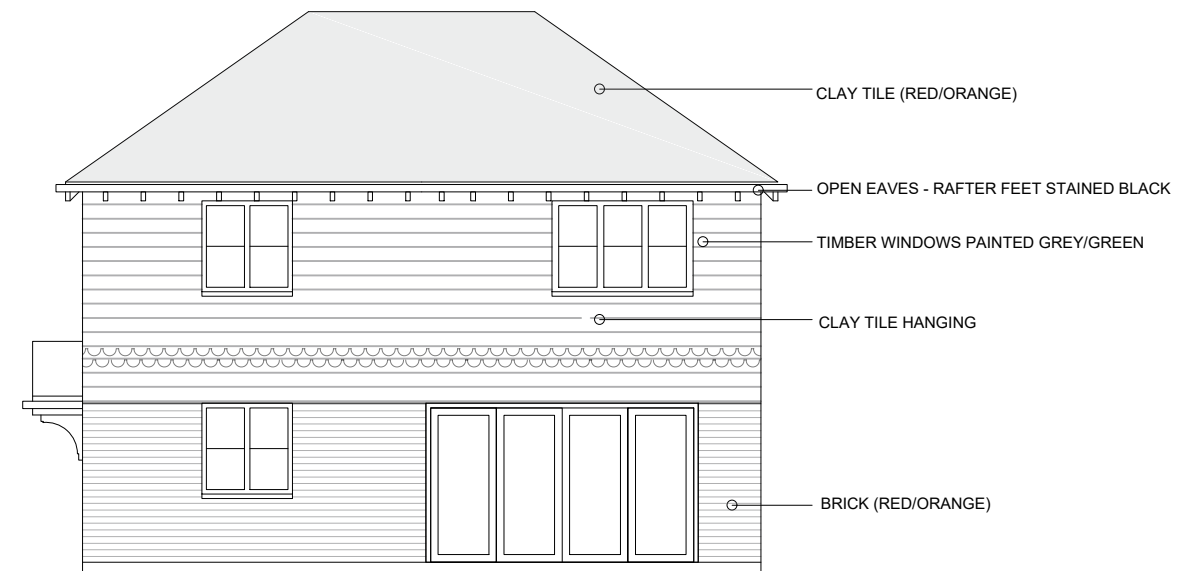


*front/west*

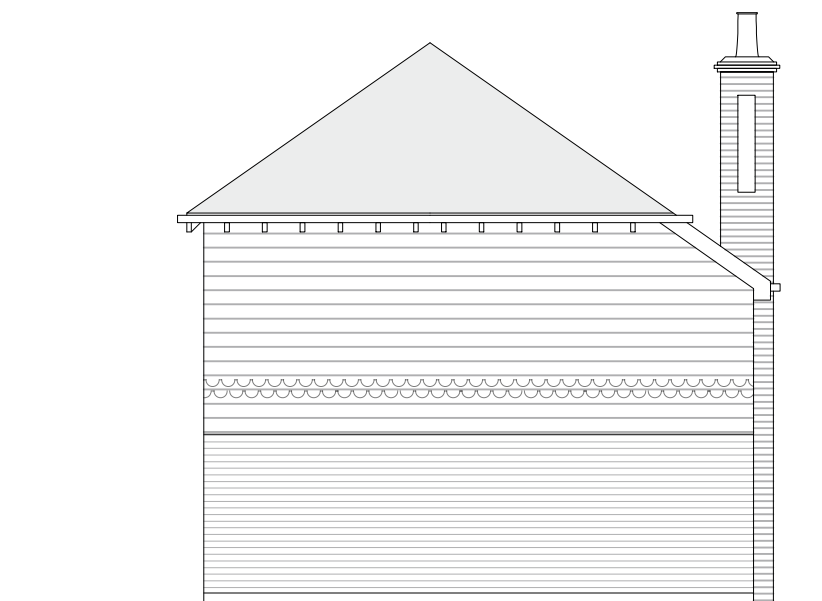

*side/south*



*rear/east*

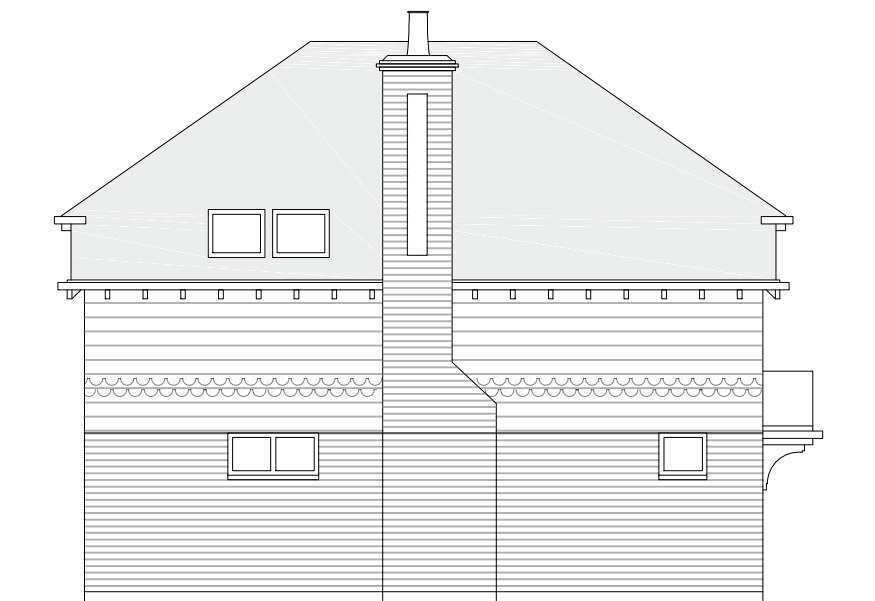

*side/north*

*plot 2*

*1:100@A3*

bis design

01243 850411 07887 777085 ben@bisdesign.co.uk www.bisdesign.co.uk

1088/DPA08

Land Adjacent 37 Hill Lane

revision 02