




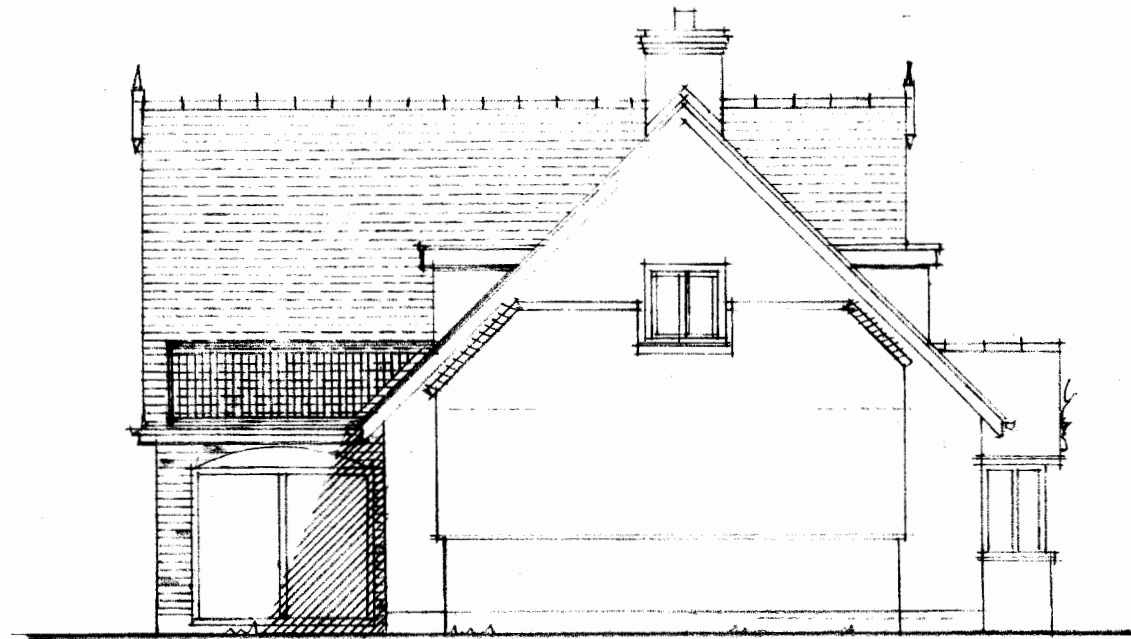

PROPOSED EAST ELEVATION

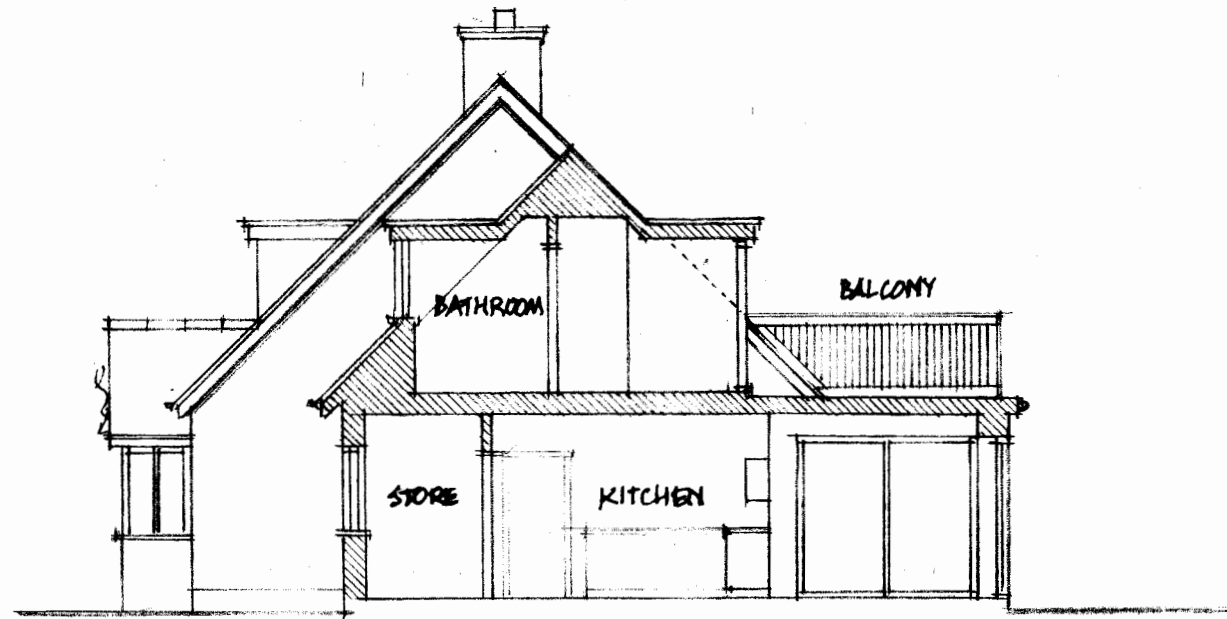


PROPOSED SECTION A.A

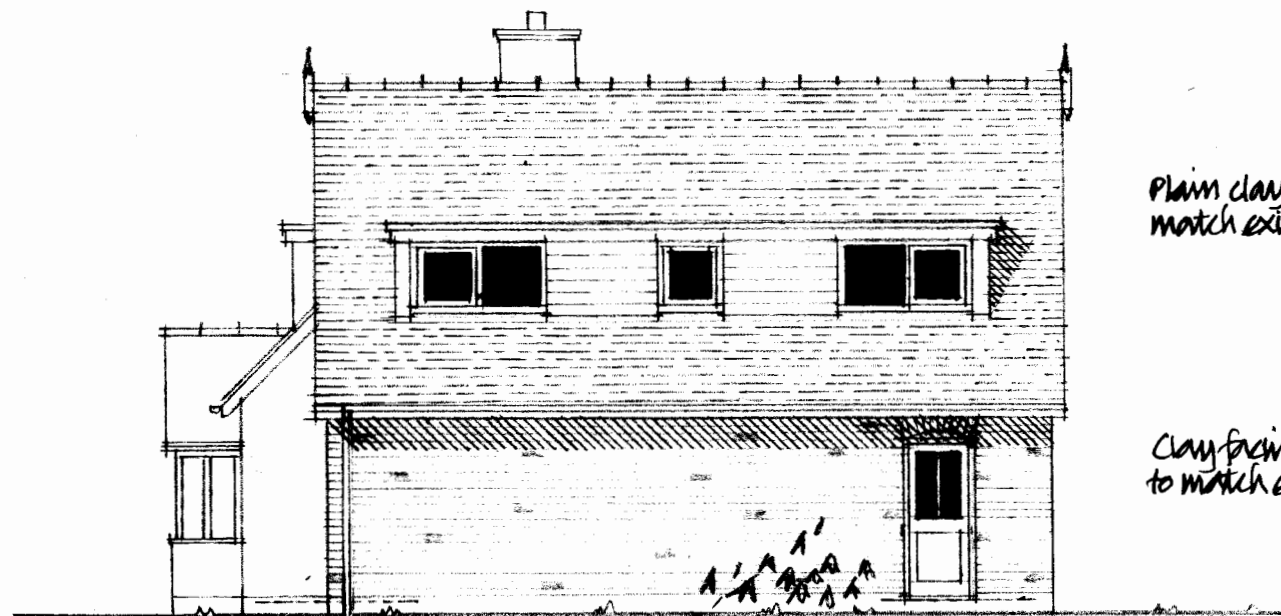

PROPOSED WEST ELEVATION 1:100

Plain clay tiles to
match existing

Clay facing bricks
to match existing

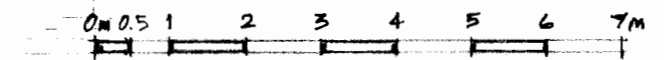

PROPOSED EXTENSION TO COX'S FARM
LAKE LANE BARNHAM BOGNOR REGIS
WEST SUSSEX PO22 0AJ

ALAN BAKER ASSOCIATES

ARCHITECTS SURVEYORS PLANNING CONSULTANTS

BEACH HOUSE 38 DAVENPORT ROAD
BOGNOR REGIS WEST SUSSEX PO22 7JS
TELEPHONE 01243 840481 mob 07802 728049

DATE	DRAWN	SCALE	NUMBER
------	-------	-------	--------

APRIL 20189	W	1:100	1828.07
-------------	---	-------	---------

COPYRIGHT OF THIS DRAWING REMAINS THE PROPERTY OF ALAN BAKER ASSOCIATES