
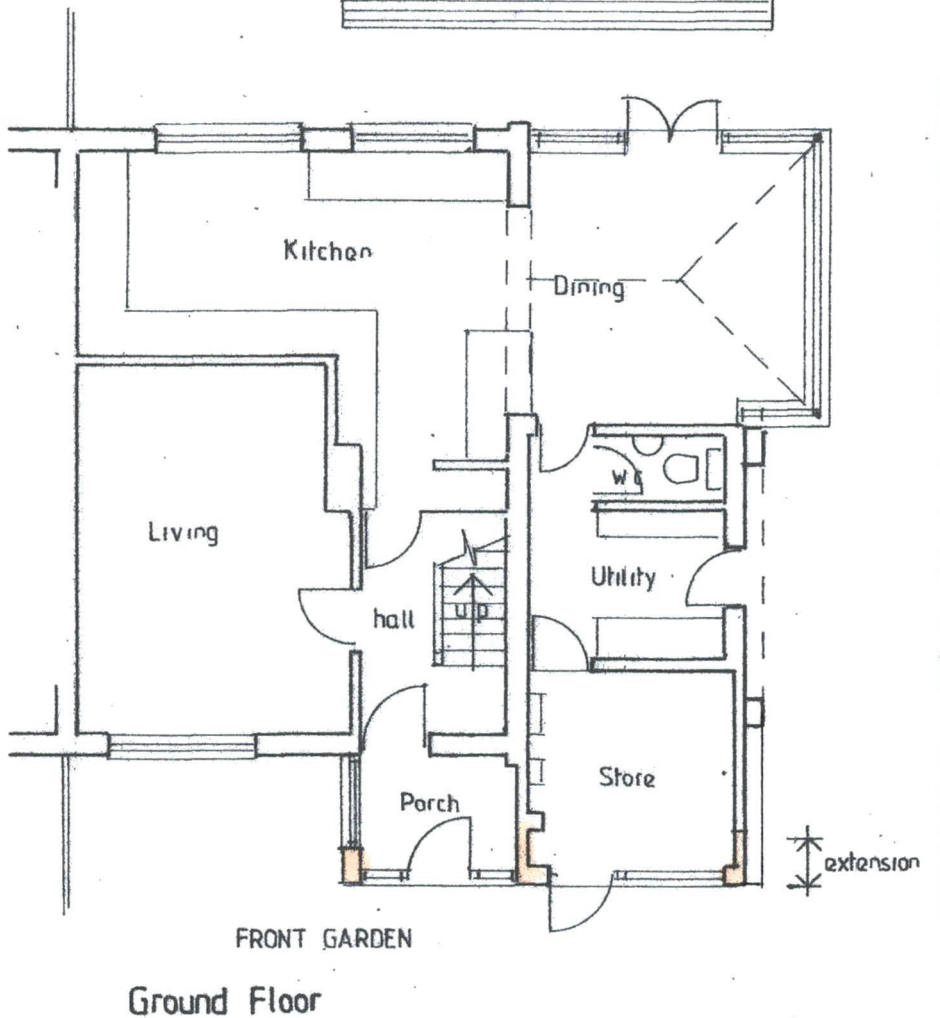


Proposed

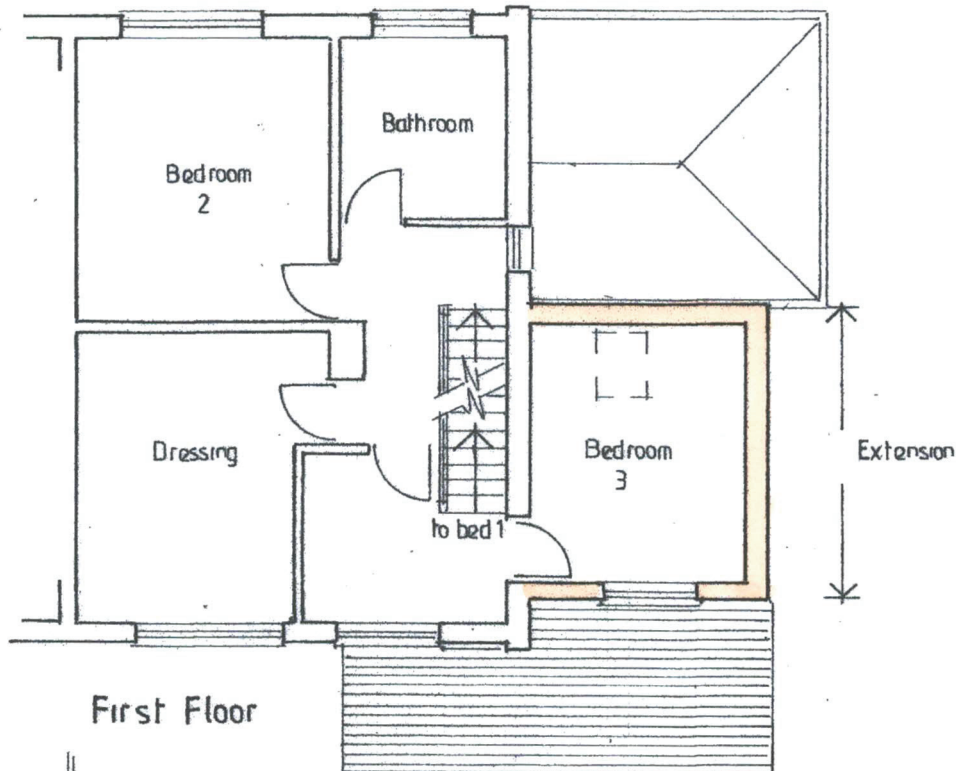

Extension to Sunray
Highground Lane, Barnham, PO 22 0BS
or Mr. & Mrs. S. Coleman.

Floor Plans

1:100
April 2018

Matt Andrews
Architect
24 Northcourt Avenue
Reading RG2 7HA
Berkshire

BR 1