



Existing

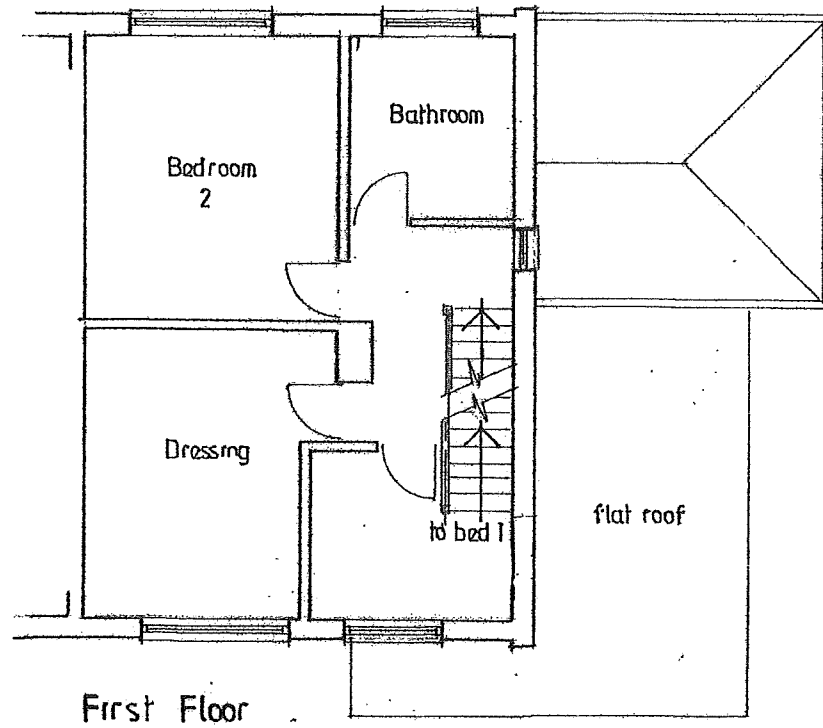


First Floor

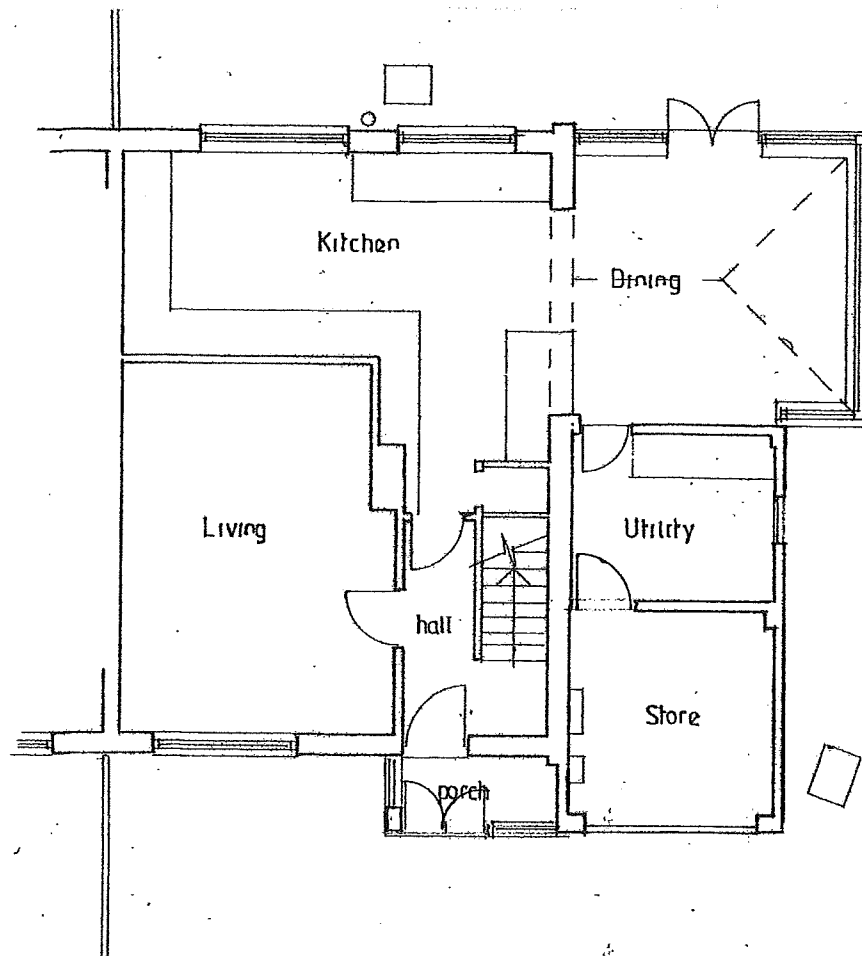


Ground Floor

Proposed

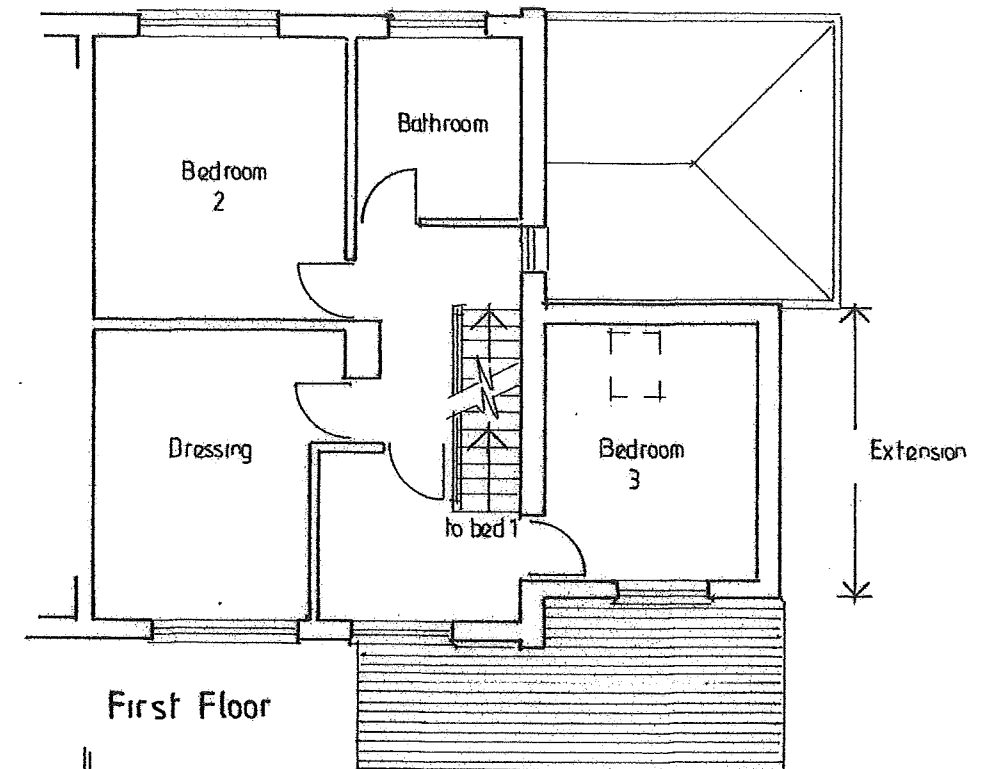

First Floor

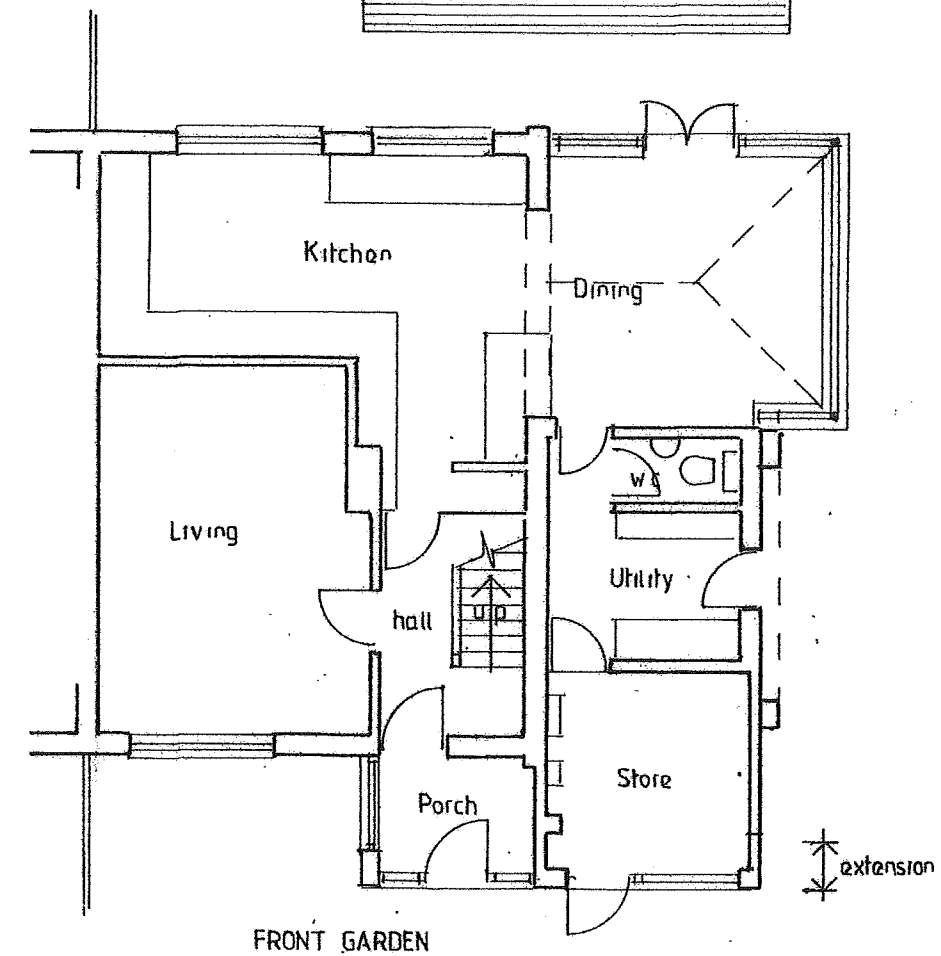

Ground Floor

Extension to Sunray
Highground Lane, Barnham, PO 22 0BS
for Mr. & Mrs. S. Coleman.

Floor Plans

1:100

April 2018

Matt Andrews
Architect
24 Northcourt Avenue
Reading RG2 7HA
Berkshire

BR 1