

PROPOSED BOUNDARY TREATMENTS

To be read in accordance with the key on engineers drawings surface finishes.

1 – 1.8m Brickwork Walls



Brickwork walls to be constructed using bricks to match main houses. Walls to be built to 1.8m high with brick on edge capping and in stretcher bond.

2 – 1.8m Timber Close Boarded Fences



Timber close boarded fences to be built to 1.8m high with gravel boards.

3 – 1.2m Timber Post and Rail Fences




Timber post and rail fences to be built to 1.2m high.

PROPOSED SURFACE TREATMENTS

To be read in accordance with the key on engineers drawings surface finishes.

1 – Road Permeable Tarmac

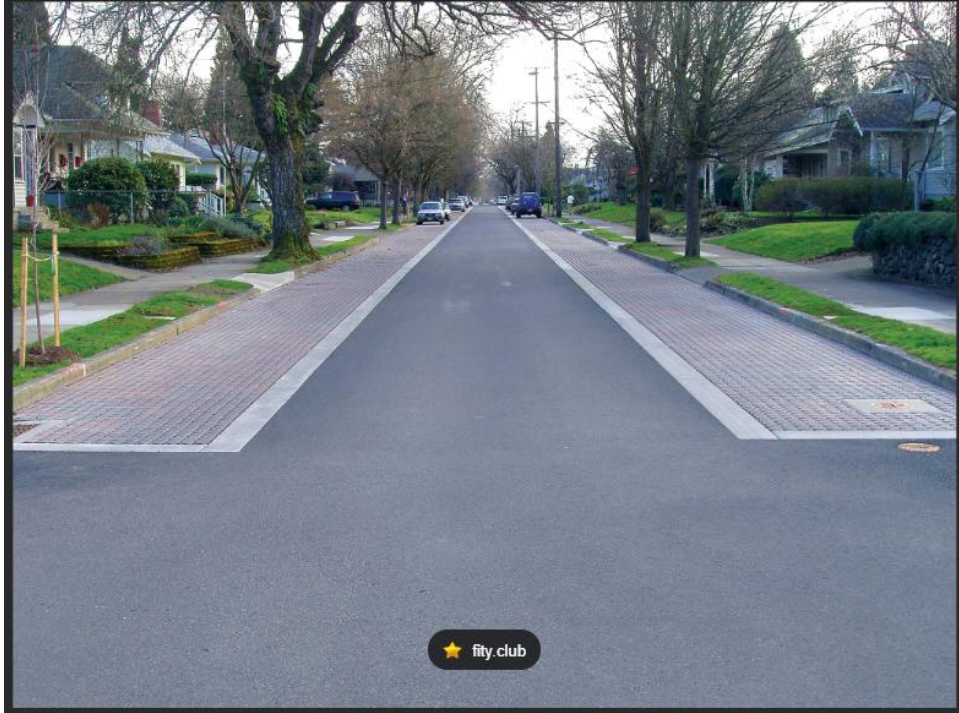

2 – Car Parking Spaces Brett Omega Block Paving Grey (Herringbone)



3 – Paths and Patios Bradstone Riven Buff 450 x 450mm



4 – Footpath and Cycle Link Waterbound Bredon Gravel

