



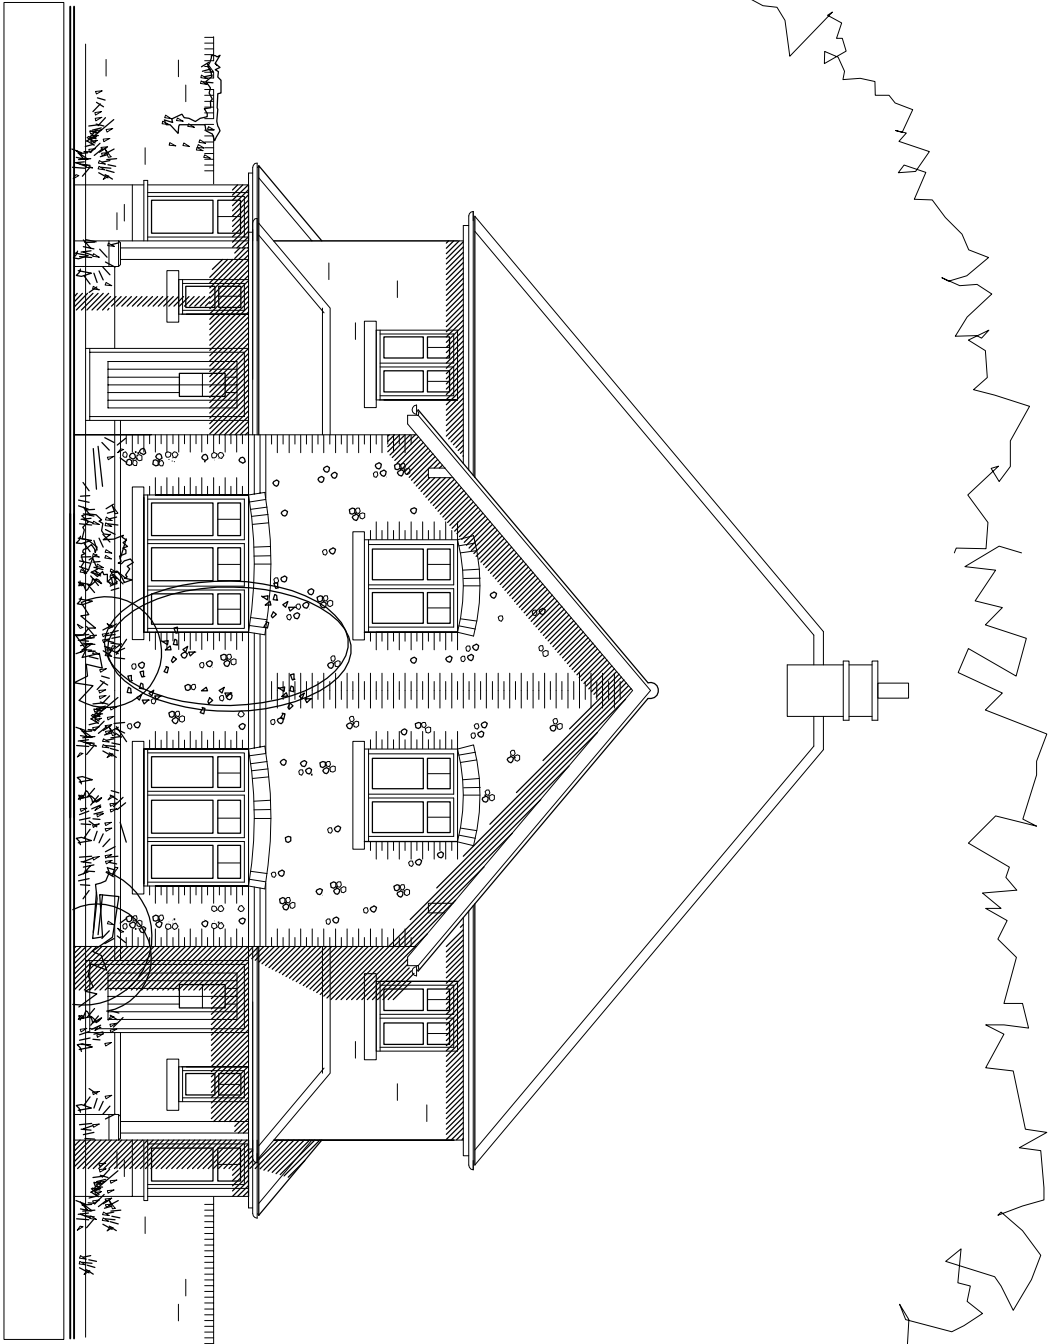


1:100 SCALE @ A3

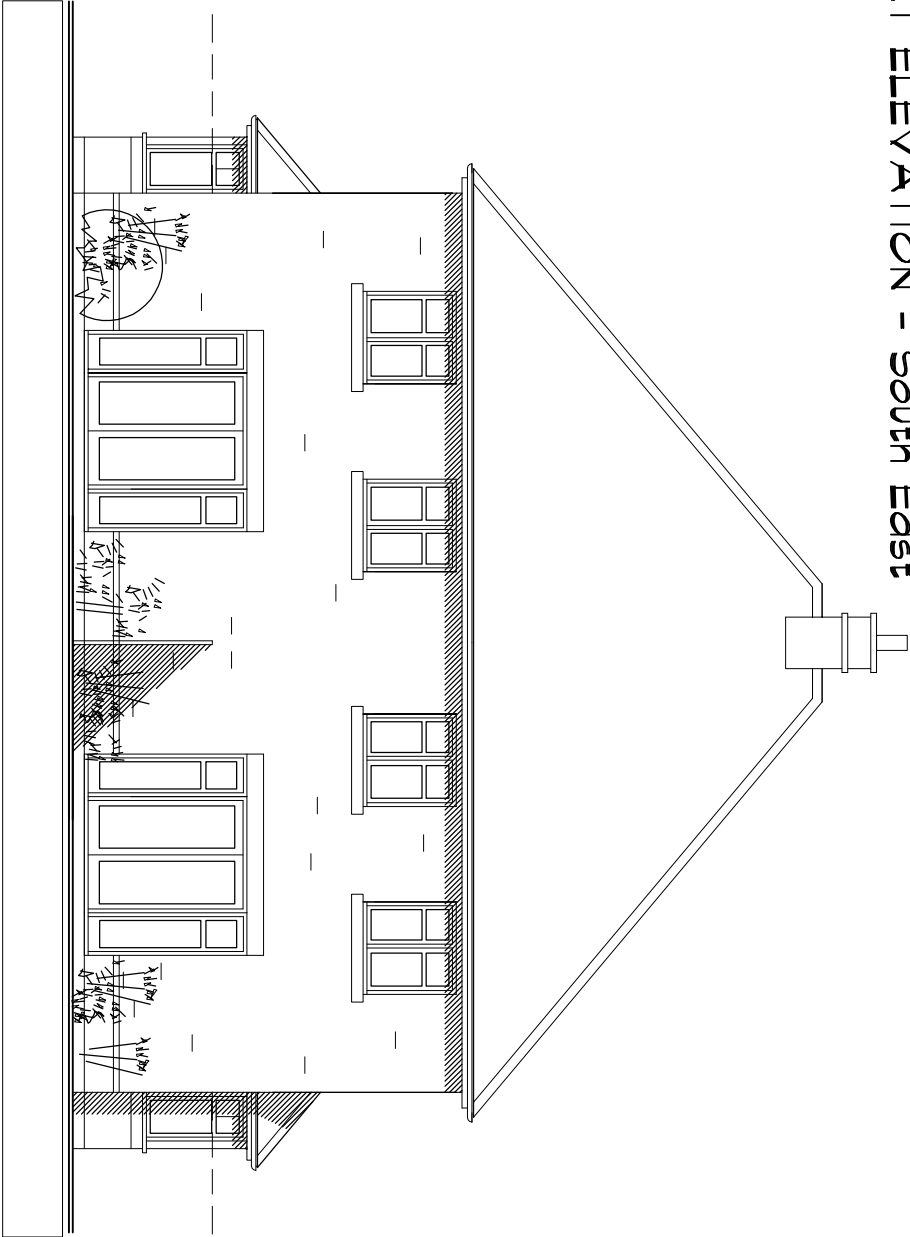


FRONT ELEVATION - South East



REAR ELEVATION - North West

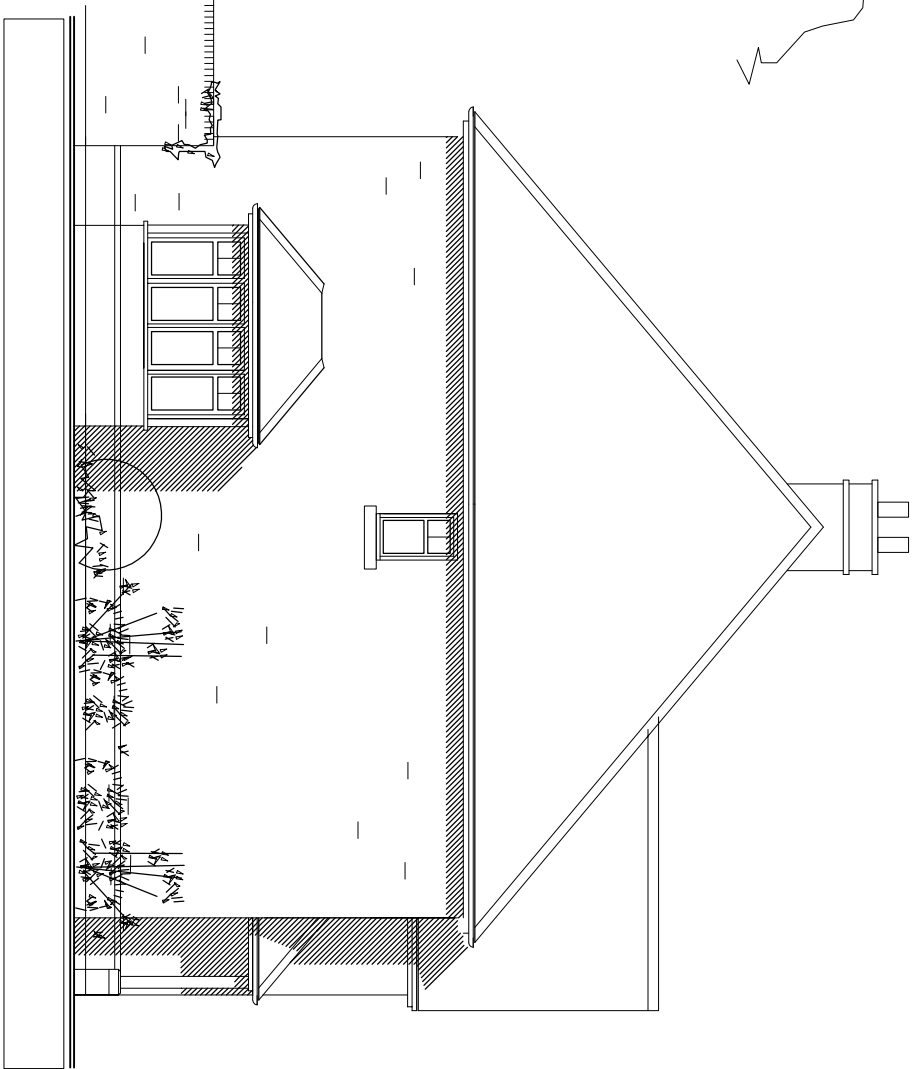

SIDE ELEVATION - South West

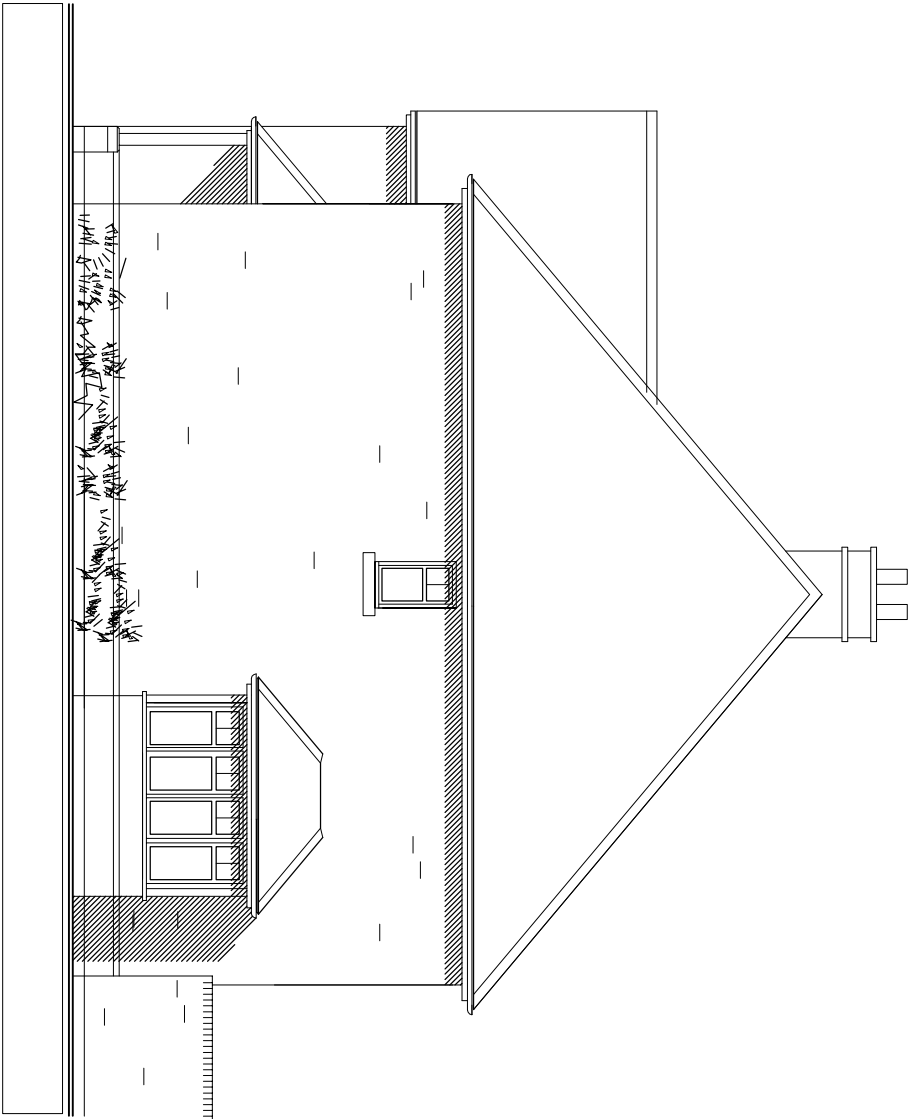

SIDE ELEVATION - North East

MATERIALS SCHEDULE

Roof:

Rustic Brown plain tiles at 40 degrees to main, porch & bay roofs. Matching ridge tiles. Exposed rather feet set behind fascia to eaves. Pointed support posts to entrance porch with stop end chamfered corners on brick pinnits.

Walls:

Flint work set between single course corbels & quoins in Red dressing brickwork to front elevation, remaining elevations in Red-mullt facing brickwork with red dressings. Red soldier arch detail to front elevation within flintwork. Red projecting single string course plinth detail to all elevations. Reconstituted stone window cills.

Windows:

Traditional white pre-finished double glazed, casement windows with fanlight & glazing bar. All Bathrooms, Shower Rooms & K.C.'s to have obscured glazing.

Double Doors:

Double glazed doors / sliding folding doors.

Front Doors:

Hardwood vertically boarded with glazed light.

Rainwater Goods:

Black upvc half round guttering with matching downpipes.

Crossley Design Associates

architects
21 Holeybridge Walk Tongmore Chichester West Sussex
t. 01243 782943 e. mail@crossleydesign.co.uk

client
GRAYFERN HOMES

project
RESIDENTIAL DEVELOPMENT
YAPTON ROAD
BARNHAM
WEST SUSSEX

drawing
ELEVATIONS - Sheet 1 of 20

scale	date	job no.	dwg no.	rev.
1:100	MAY 15	1505	2:16	-