

1:100 SCALE @ A3




3

2

1

FRONT ELEVATION - South

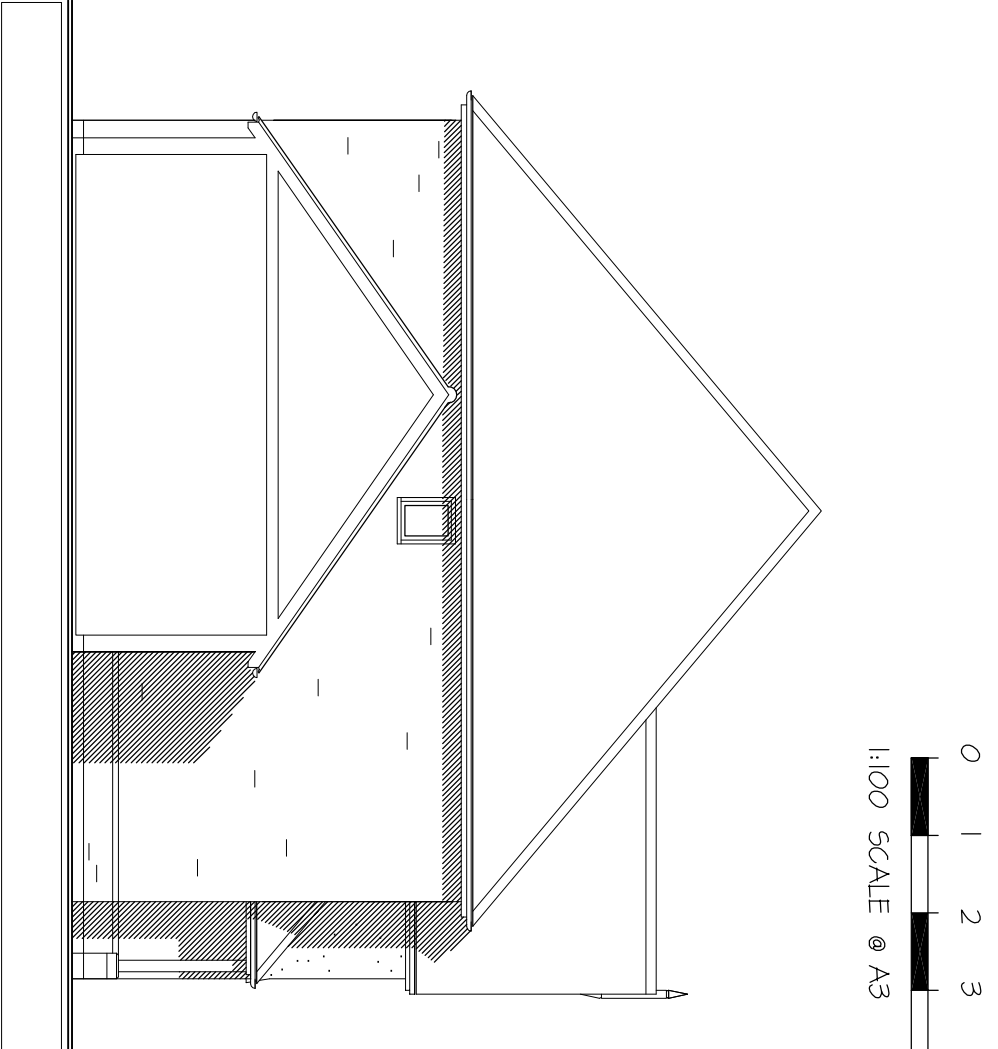

3

SIDE ELEVATION - West

MATERIALS SCHEDULE

Roof:

Rustic Brown Plain tiles at 40 degrees to main & porch roofs. Matching ridge & hip tiles. Exposed rafters feet set behind fascia to eaves. Painted support posts to entrance porch with stop end chamfered corners on brick pilchis. Exposed rafter to feature gable with final & exposed purlin detail.

Walls:

Off white Self coloured render to first floor feature gable with stone gable vent detail. Red-mull facing brickwork with red dressings. Red projecting single string course plinth detail to all elevations. Reconstituted stone window cills.

Windows:

Traditional white pre-finished double glazed casement windows with fanlight & glazing bar. All Bathrooms, Shower Rooms & H.C.'s to have obscured glazing.

Double Doors:

Double glazed doors / sliding folding doors.

Front Doors:

Hardwood vertically boarded with glazed light.

Rainwater Goods:

Black upvc half round guttering with matching downpipes.

Crosley Design Associates

architect
21 Holeybridge Walk Tonbridge
Kent TN11 9JL
t. 01243 782943 e. mail@crosleydesign.co.uk

client
GRAYFERN HOMES

project
RESIDENTIAL DEVELOPMENT
YAPTON ROAD
BARNHAM
WEST SUSSEX

drawing

ELEVATIONS - Sheet 2 of 20

scale	date	job no.	dwg no.	rev.
1:100	MAY 15	1505	2:17	-

This drawing is the copyright of Crosley Design Associates.