


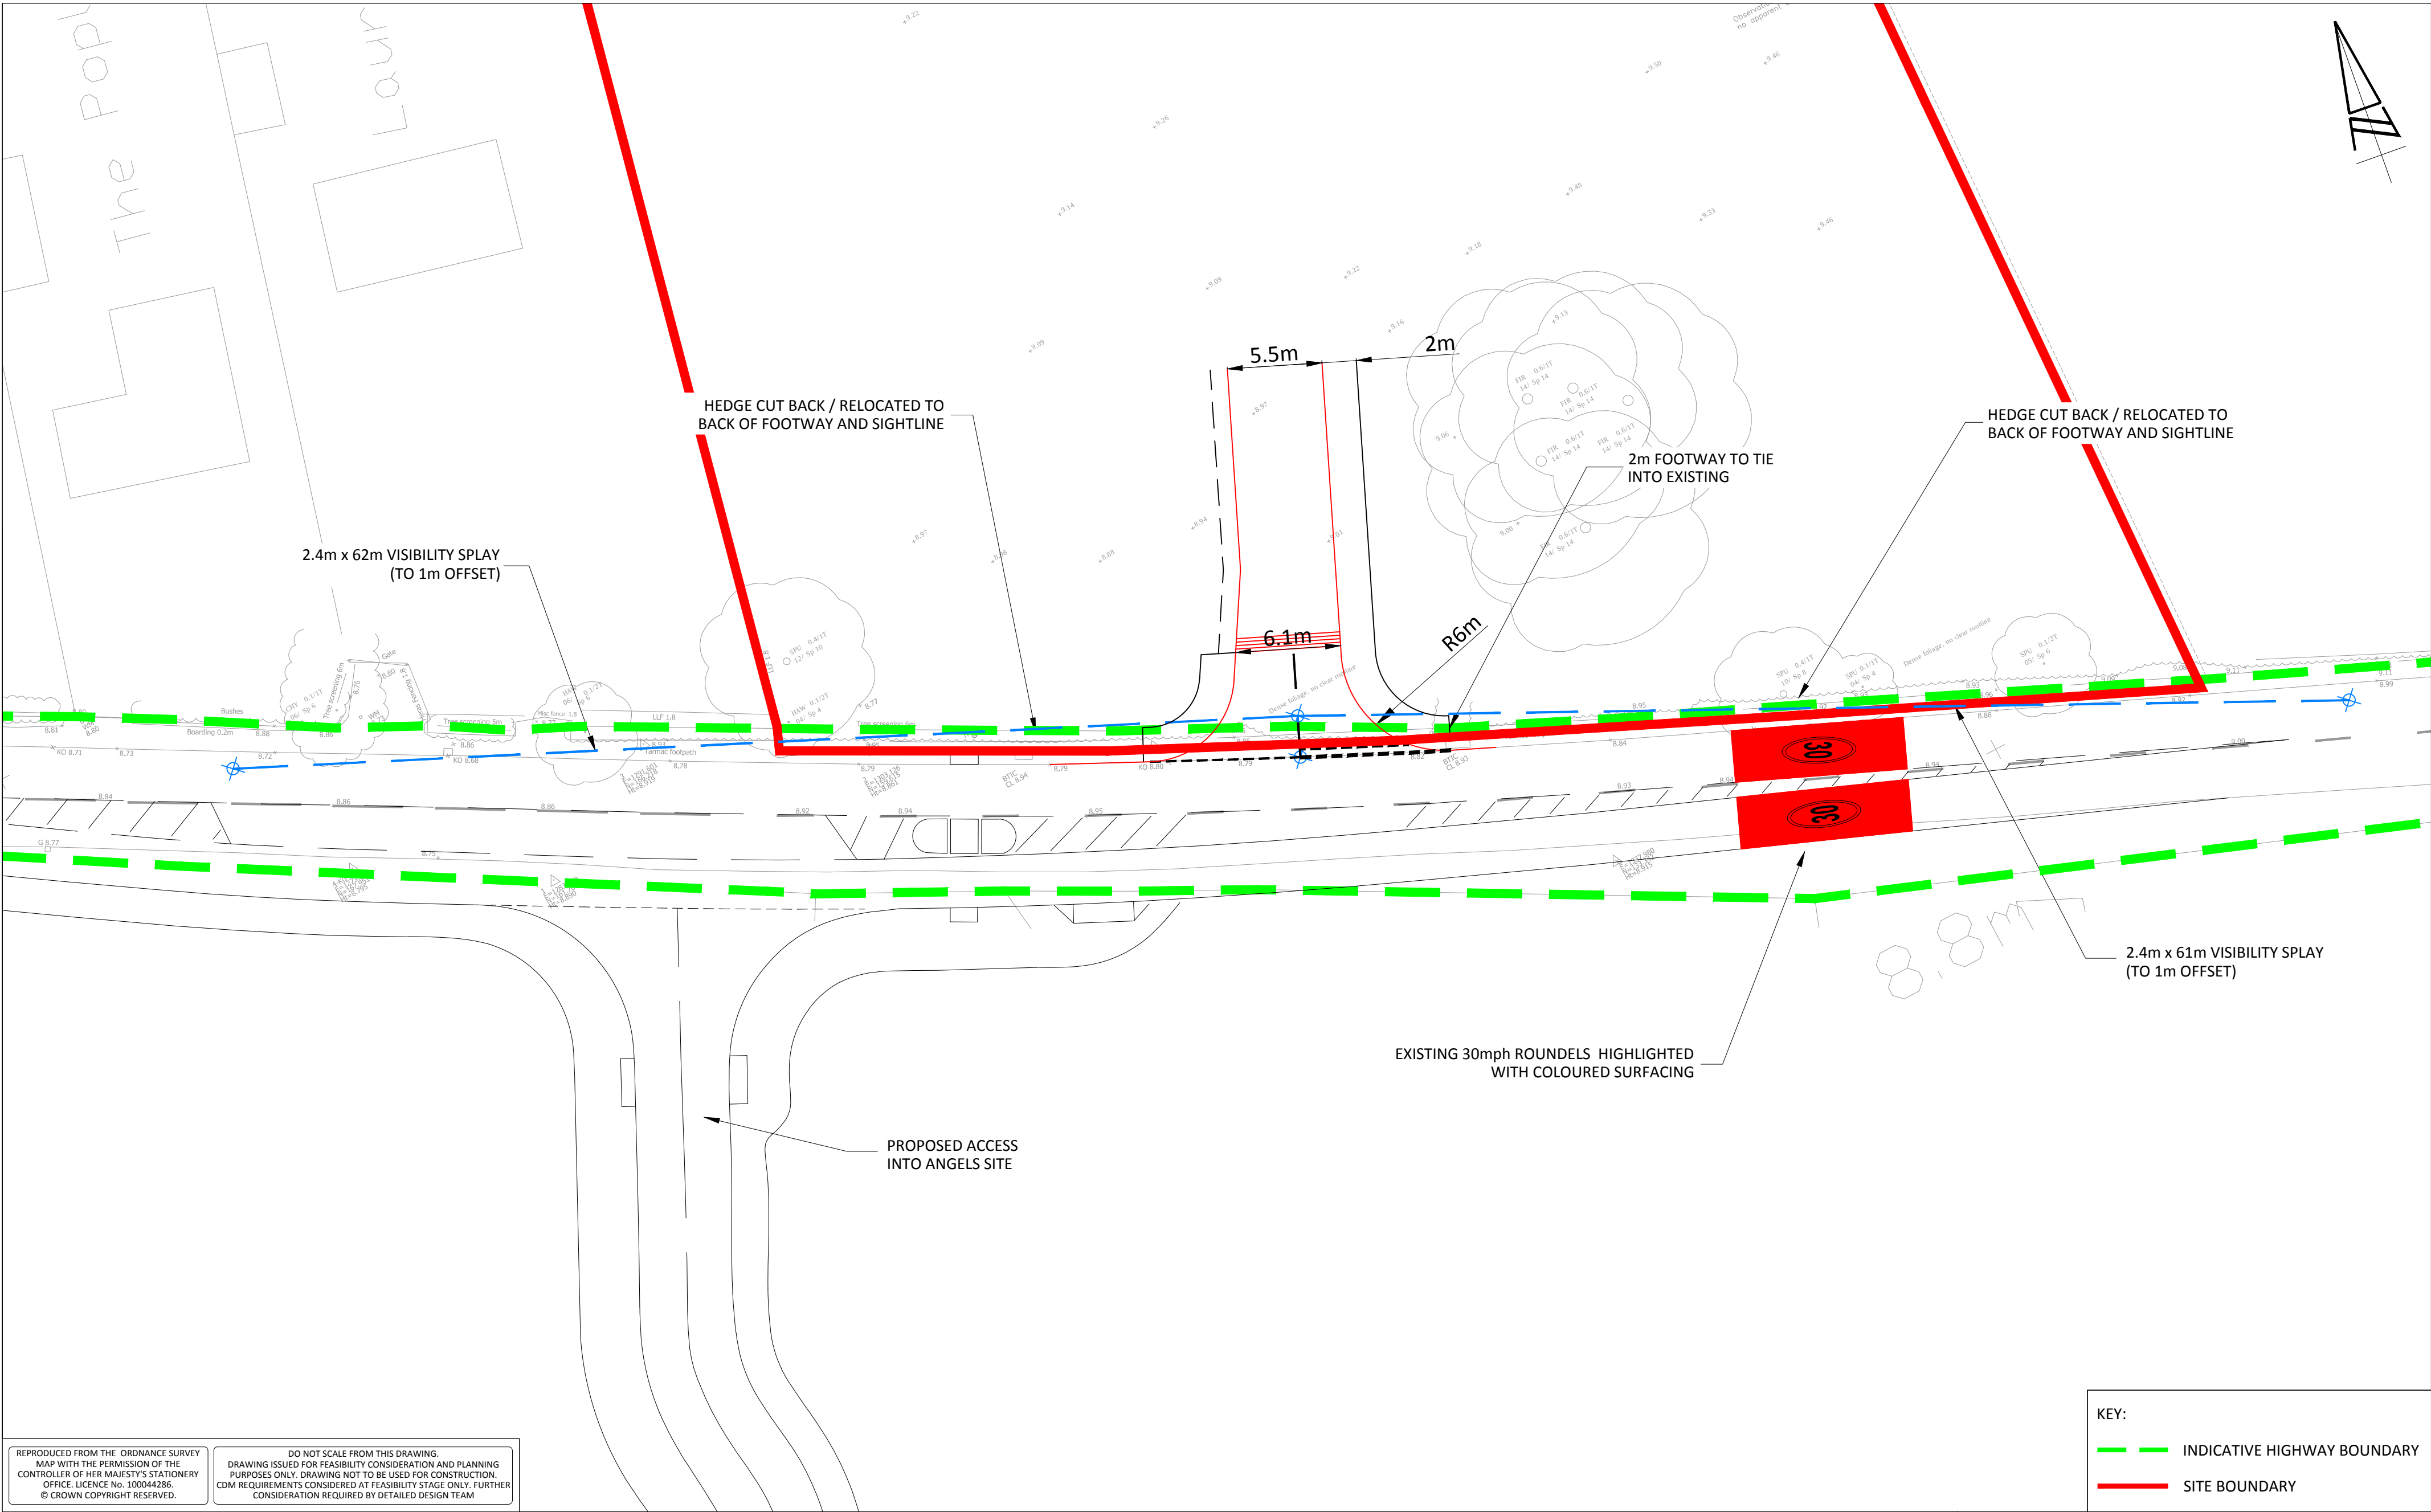

REPRODUCED FROM THE ORDNANCE SURVEY
MAP WITH THE PERMISSION OF THE
CONTROLLER OF HER MAJESTY'S STATIONERY
OFFICE. LICENCE No. 100044286
© CROWN COPYRIGHT RESERVED.

DO NOT SCALE FROM THIS DRAWING.
DRAWING ISSUED FOR FEASIBILITY CONSIDERATION AND PLANNING
PURPOSES ONLY. DRAWING NOT TO BE USED FOR CONSTRUCTION.
CDM REQUIREMENTS CONSIDERED AT FEASIBILITY STAGE ONLY. FURTHER
CONSIDERATION REQUIRED BY DETAILED DESIGN TEAM.

KEY:		
	INDICATIVE HIGHWAY BOUNDARY	
	SITE BOUNDARY	

 Grove House, Lutyens Close, Chineham Basingstoke, Hampshire, RG24 8AG www.i-transport.co.uk Tel: 01256 338640 Fax: 01256 338644	E	08.06.15	HL	ISSUED FOR PLANNING	RH	JCB	TITLE: VISIBILITY SPLAYS IN ACCORDANCE WITH 85th PERCENTILE SPEEDS	PROJECT: YAPTON ROAD, BARNHAM	CLIENT: CRAYFERN HOMES	SCALE @ A2:	CHECKED:	APPROVED:		
	D	02.06.15	HL	MINOR AMENDMENTS	RH	JCB				1:250	JCB	JCB		
	C	28.05.15	PH	COLOUR SURFACING AND NOTE ADDED	RH	JCB				FILE REF:	DRAWN:	DATE:		
	B	13.05.15	SH	MINOR AMENDMENTS	RH	JCB				ITB10358	SH	APRIL 2015		
	REV	DATE	BY	DESCRIPTION	CHK	APD				DRAWING No:				
STATUS:										ITB10358-GA-005				
										PROJECT No:		ITB10358	REV:	E