



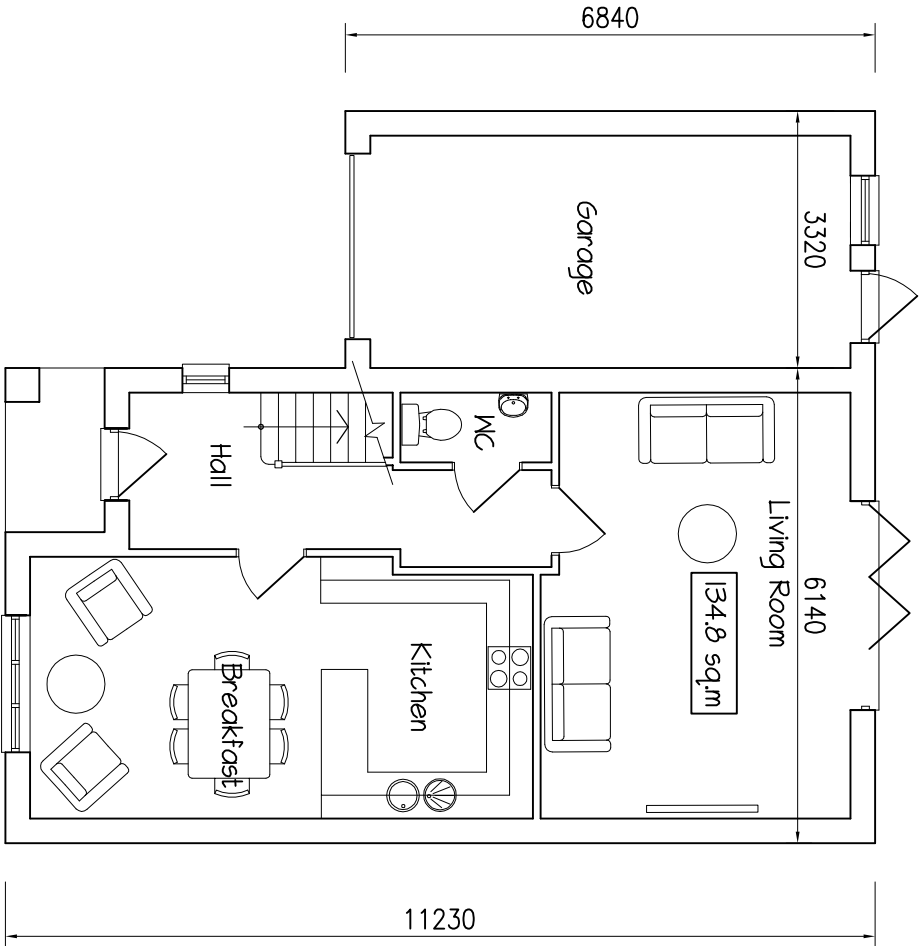

GROUND FLOOR PLAN

4 BEDROOM


Link detached & detached units - market
Plots 7 & 37 (as)
Plots 8, 35 & 36 (handed)

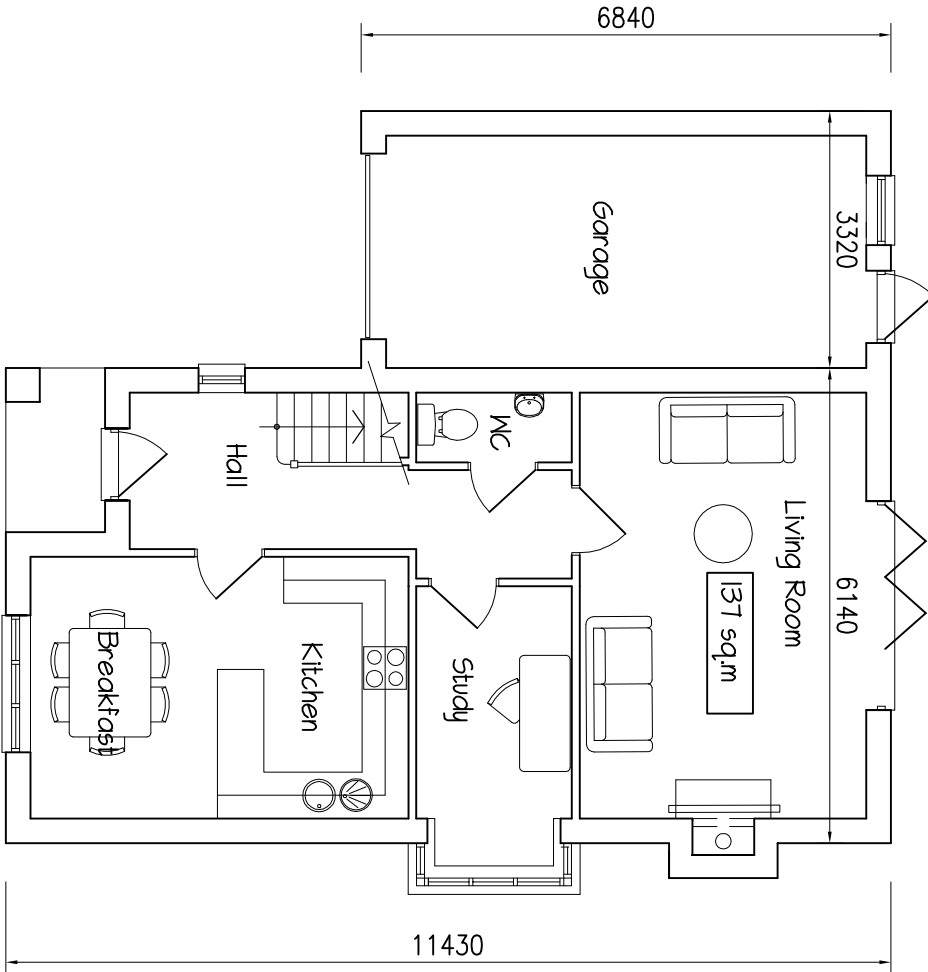


GROUND FLOOR PLAN

4 BEDROOM


Link detached unit - market Plot 6

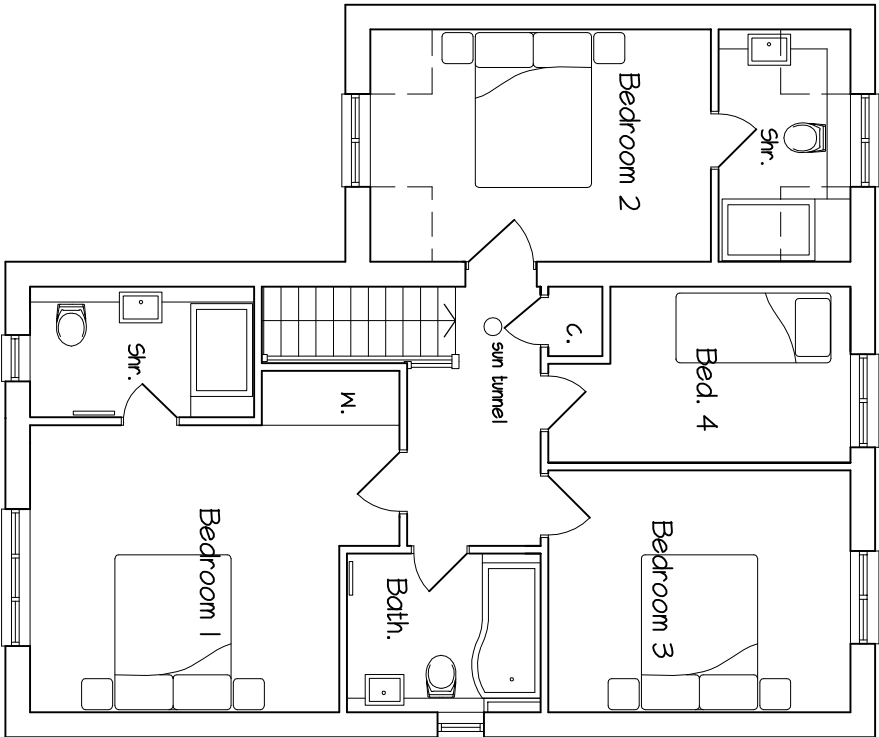

FIRST FLOOR PLAN

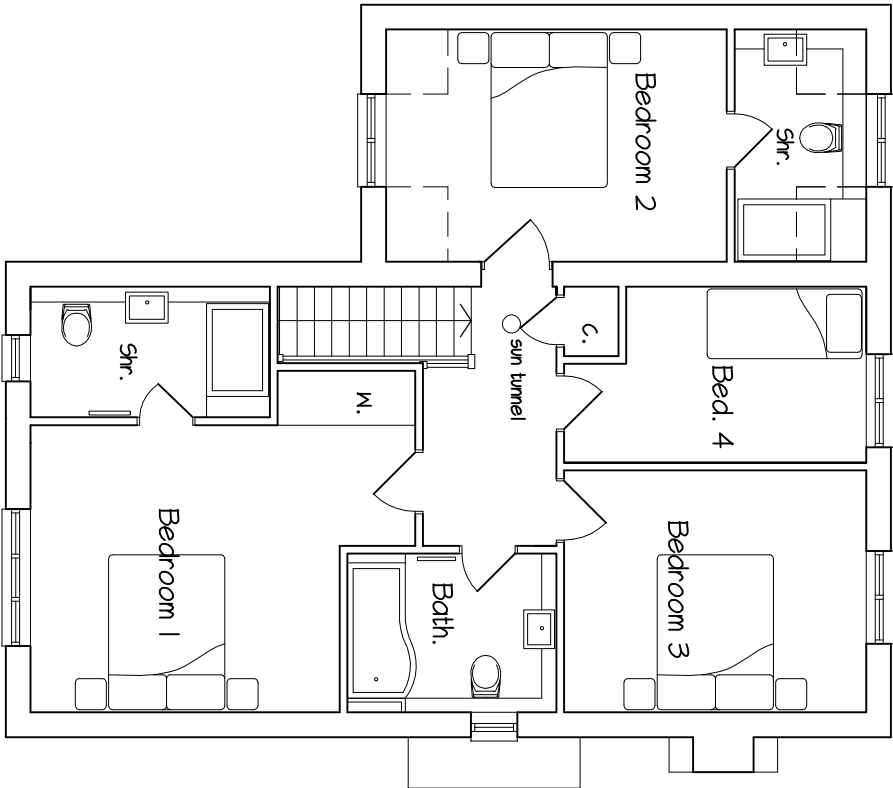

FIRST FLOOR PLAN

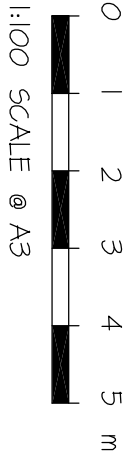

Crossley Design Associates
architects
21 Holeybridge Walk, Tongmere, Chichester, West Sussex
t. 01243 782943 e. mail@crossleydesign.co.uk

client
GRAYFERN HOMES
project
RESIDENTIAL DEVELOPMENT
TAPTON ROAD
BARNHAM
WEST SUSSEX

drawing
FLOOR PLANS - Sheet 4 of 5

scale	date	job no.	dwg no.	rev.
1:100	MAR. 15	1505	2:14	-