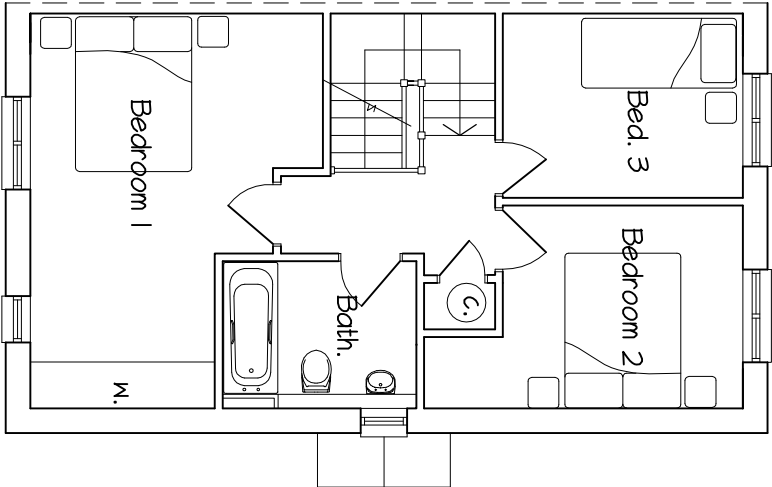
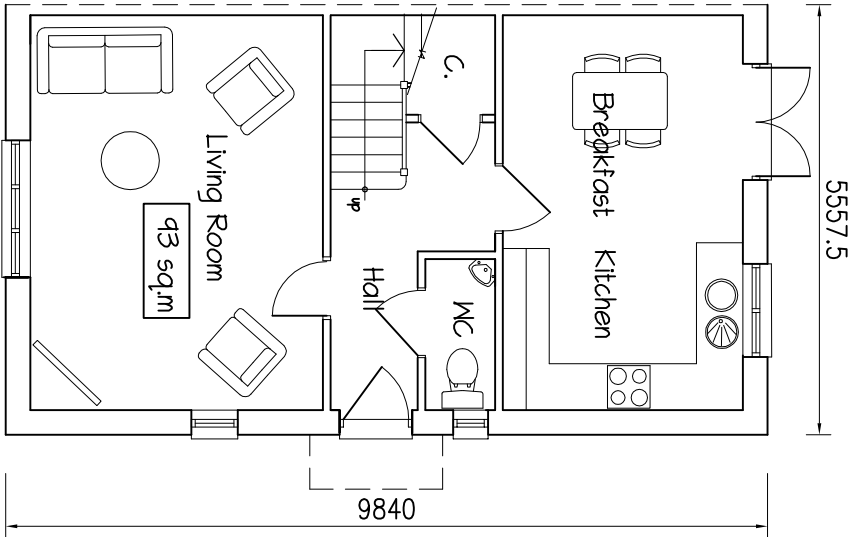
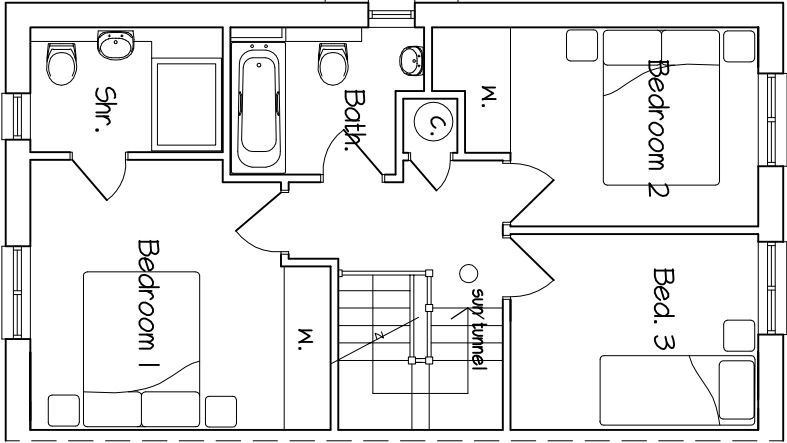
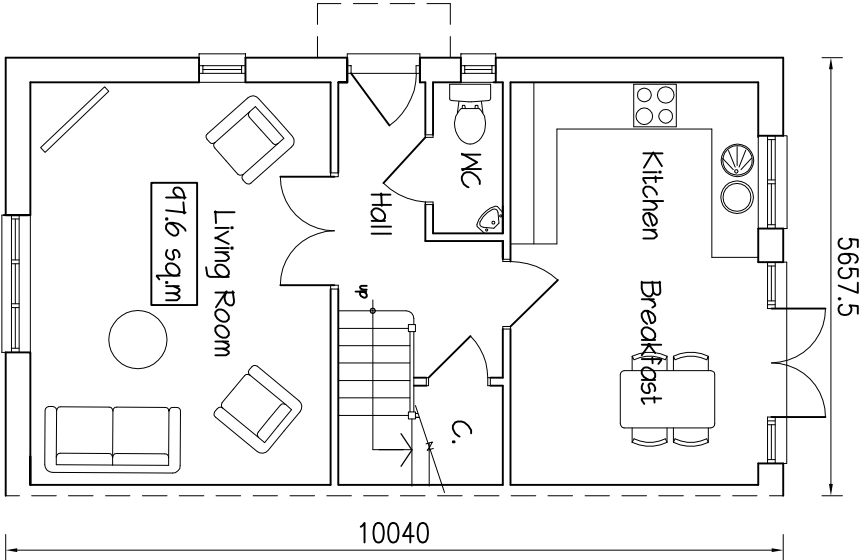


GROUND FLOOR

3 BEDROOM

End terrace, side access units - market.
Plots 11 (handed) & 13 (as).



FIRST FLOOR

GROUND FLOOR

3 BEDROOM

End terrace, side access unit - rented
Plot 14

FIRST FLOOR

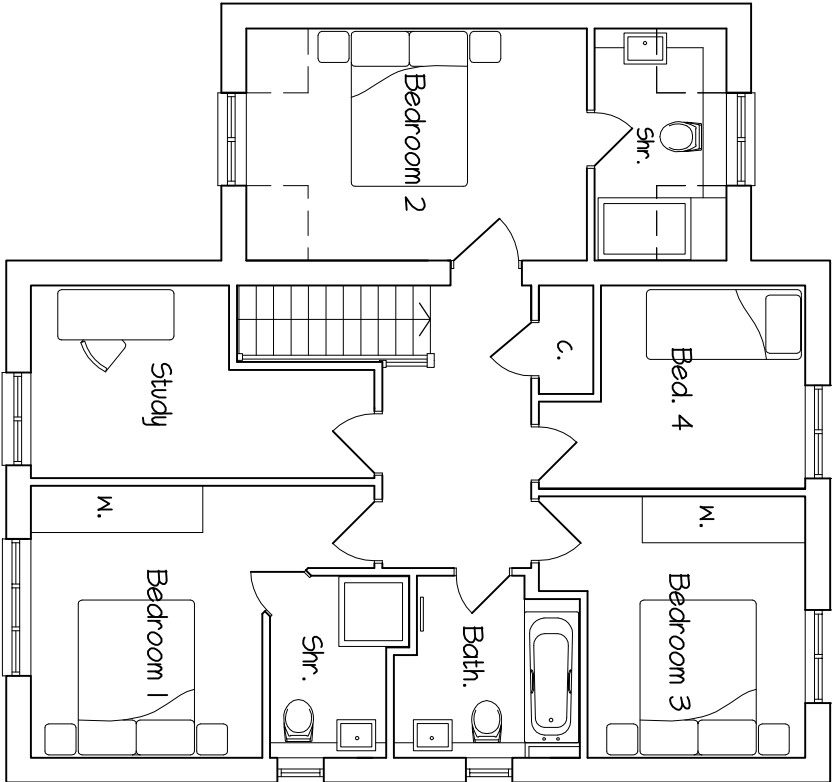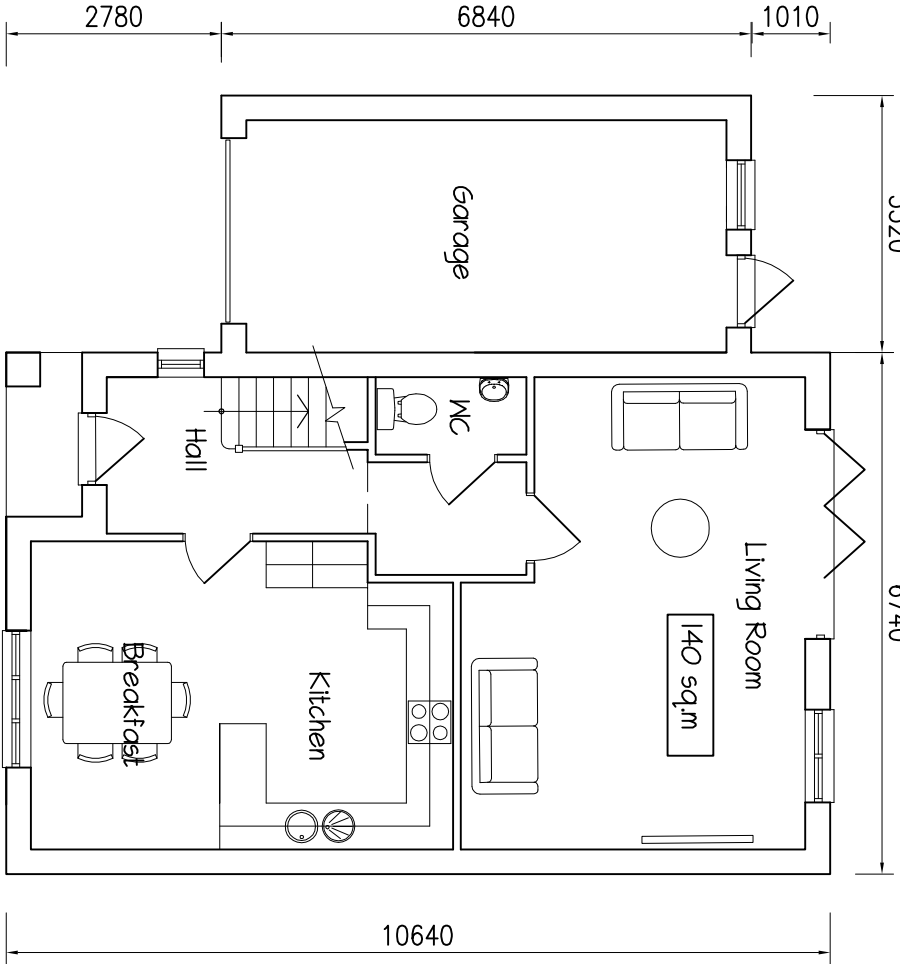

GROUND FLOOR PLAN

4 BEDROOM

4 bedroom detached with single garage - Market
Plot 23

FIRST FLOOR PLAN

Crossley Design Associates

architects
21 Holeybridge Walk, Tongmere, Chichester, West Sussex
t. 01243 782943 e. mail@crossleydesign.co.uk

client
CRATFERN HOMES

project
RESIDENTIAL DEVELOPMENT
TAPTON ROAD
BARNHAM
WEST SUSSEX

drawing
FLOOR PLANS - Sheet 5 of 5

scale	date	job no.	dwg no.	rev.
1:100	MAR. 15	1505	2:15	-