

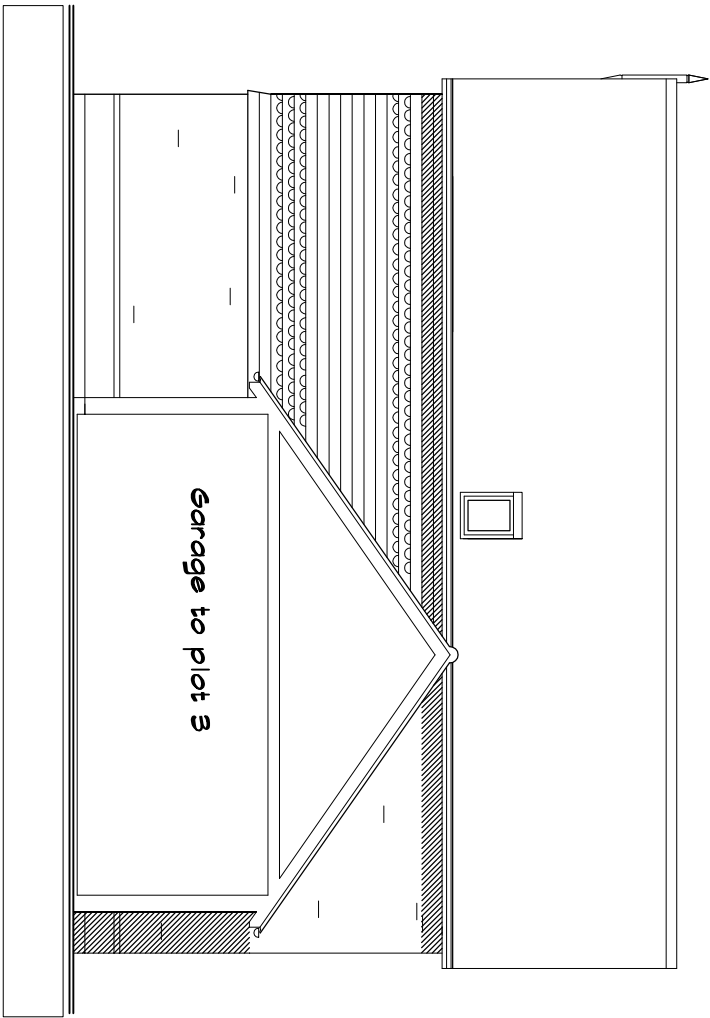


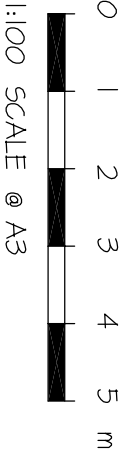

SIDE ELEVATION - East

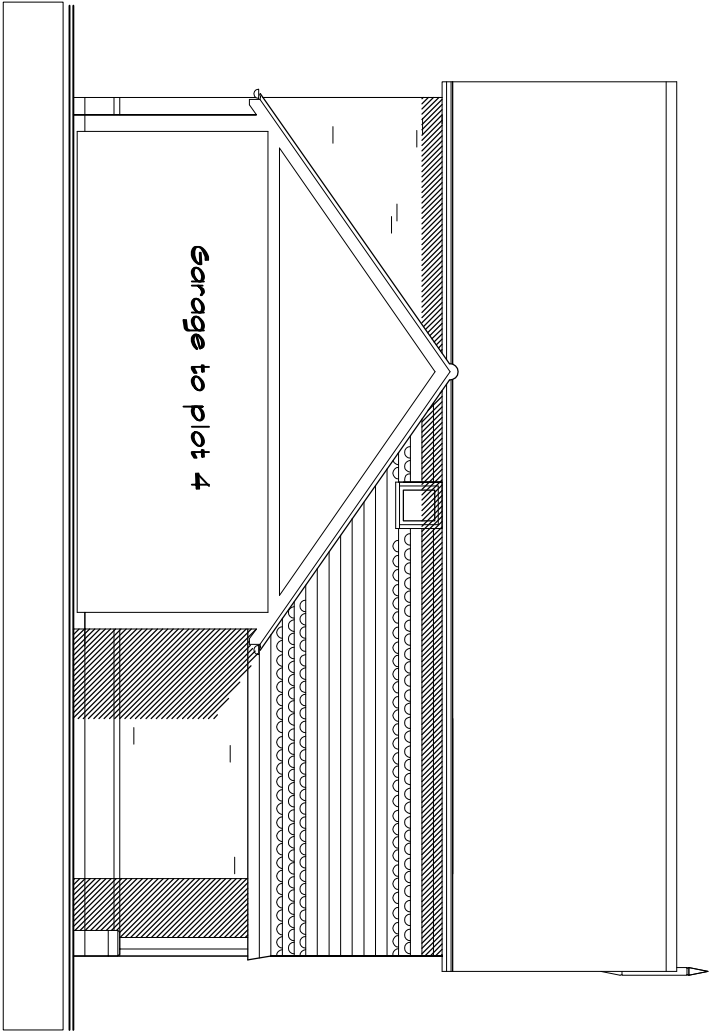

SIDE ELEVATION - West

MATERIALS SCHEDULE

**Roof:**  
Grey Slates at 40 degrees to roof. Matching ridge tiles.  
Exposed rafter feet set behind fascia to eaves. Painted support posts to entrance porch with stop and chamfered corners on brick pilings. Exposed rafter to gables with finial (front elevation) & exposed purlin detail.

**Walls:**  
Burnt Orange tile hanging with oriental tile courses to first floor front & part side elevations, remaining elevations in Red multi facing brickwork with red dressings. Projecting single string course pilin detail to all elevations. Reconstituted stone heads & window cills.

**Windows:**  
Traditional white pre-finished double glazed casement windows with fanlights. All Bathrooms, Shower Rooms & M.C.'s to have obscured glazing.

**Double Doors:**  
Double glazed doors / sliding folding doors.

**Front Doors:**  
Hardwood vertically boarded with glazed light.

**Rainwater Goods:**  
Black upvc half round guttering with matching downpipes.

Crosley Design Associates

21 Holeybridge Walk Tonbridge  
T. 01243 782943 e. mail@crosleydesign.co.uk

CRAYFERN HOMES

RESIDENTIAL DEVELOPMENT  
YAPTON ROAD  
BARNHAM  
WEST SUSSEX

ELEVATIONS - Sheet 4 of 20

| scale | date   | job no. | dwg no. | rev. |
|-------|--------|---------|---------|------|
| 1:100 | MAY 15 | 1505    | 2:19    | -    |